ARCHIVE DOCUMENT

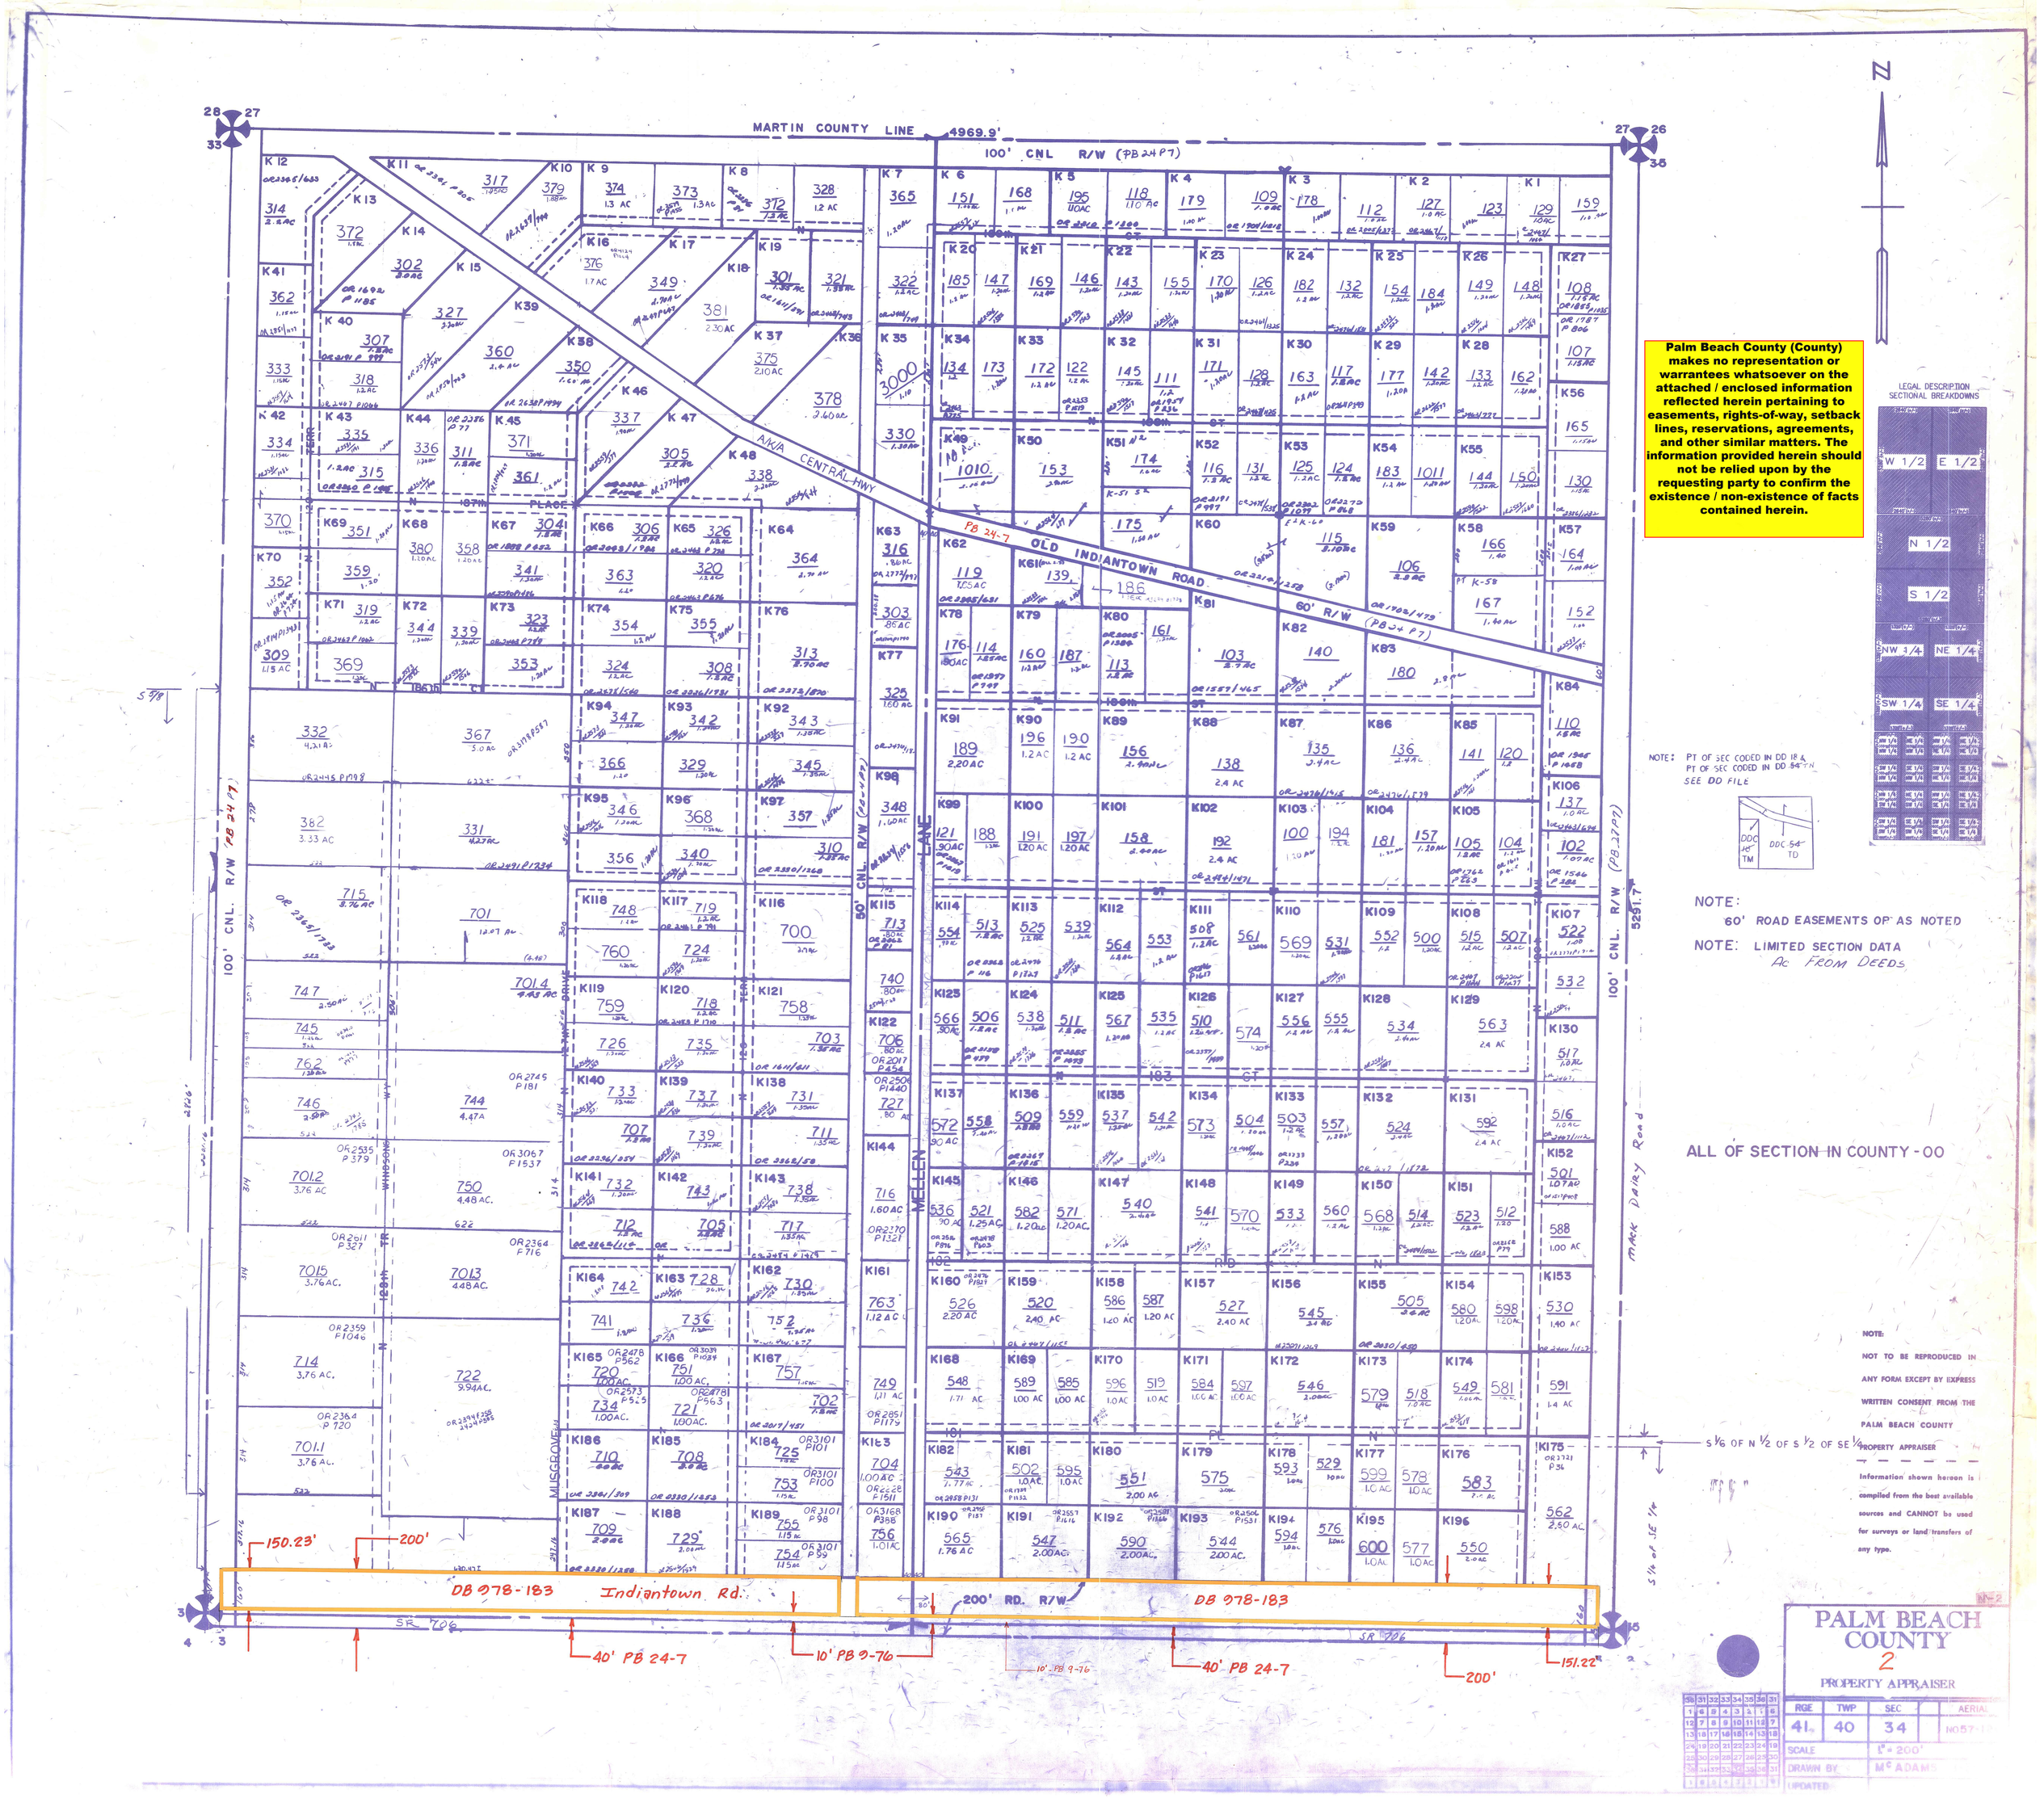

Palm Beach County (County) makes no representation or warrantees whatsoever on the attached / enclosed information reflected herein pertaining to easements, rights-of-way, setback lines, reservations, agreements, and other similar matters. The information provided herein should not be relied upon by the requesting party to confirm the existence / non-existence of facts contained herein.

LEGAL DESCRIPTION SECTIONAL BREAKDOWNS

W 1/2 | E 1/2
N 1/2
S 1/2
NW 1/4 | NE 1/4
SW 1/4 | SE 1/4

NOTE: PT OF SEC CODED IN DD 18 & PT OF SEC CODED IN DD 54 TN SEE DD FILE

DDC 18 TM | DDC 54 TD

NOTE: 60' ROAD EASEMENTS OR AS NOTED

NOTE: LIMITED SECTION DATA Ac FROM DEEDS

ALL OF SECTION IN COUNTY - 00

NOTE: NOT TO BE REPRODUCED IN ANY FORM EXCEPT BY EXPRESS WRITTEN CONSENT FROM THE PALM BEACH COUNTY PROPERTY APPRAISER

Information shown hereon is compiled from the best available sources and CANNOT be used for surveys or land transfers of any type.

PALM BEACH COUNTY
2
PROPERTY APPRAISER

RGE	TWP	SEC		AERIAL
41	40	34		NO57-1
SCALE	1" = 200'			
DRAWN BY	McADAMS			
UPDATED				