ARCHIVE DOCUMENT

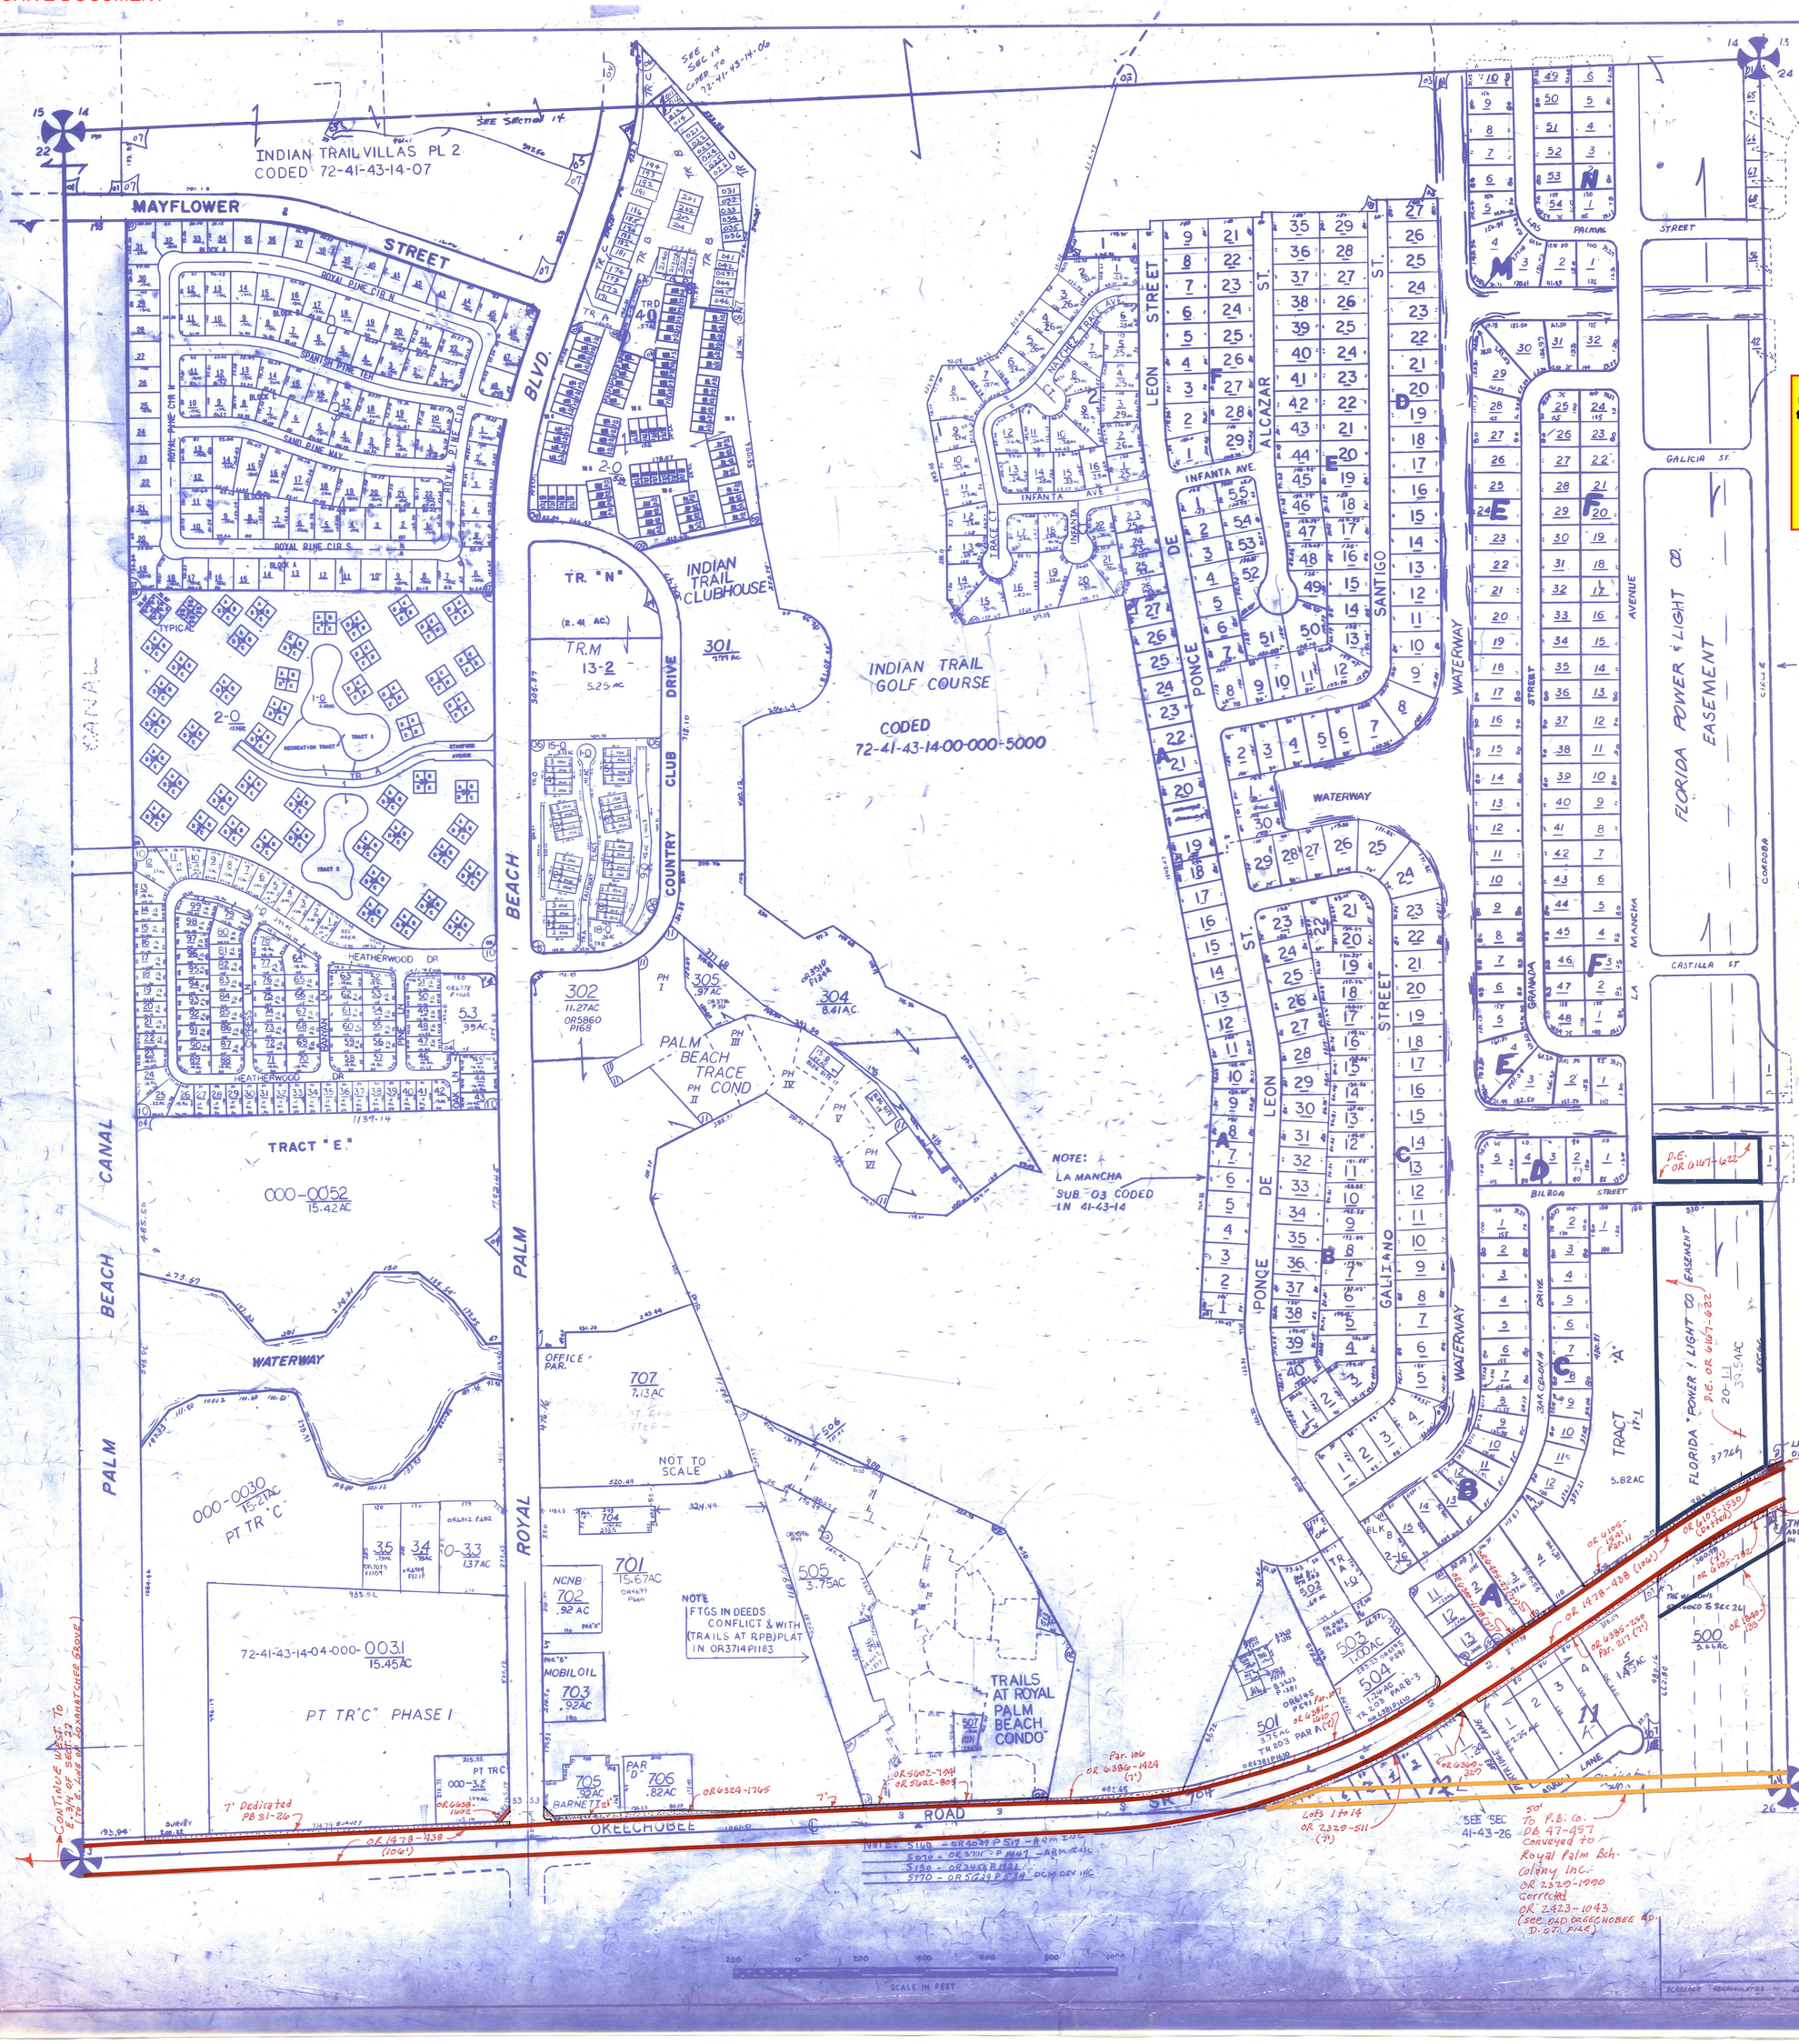

Palm Beach County (County) makes no representation or warrantees whatsoever on the attached / enclosed information reflected herein pertaining to easements, rights-of-way, setback lines, reservations, agreements, and other similar matters. The information provided herein should not be relied upon by the requesting party to confirm the existence / non-existence of facts contained herein.

ALL OF SECTION CODED IN MUNICIPALITY OF ROYAL PALM BEACH (72)

SE 01 LA MANCHA REPLAT PT OF BLK A & B PB31P12 (1975)
SE 02 TRAILS AT ROYAL PALM BEACH CONDO (1983)(86)(90)
NE 03 INDIAN TRAIL ESTATES UNIT I PB45 P122 (1984)
NW 04 LANTERN WALK PLAT I (85) PB49P91
SE 05 LA MANCHA REPL OF BLK A LT I (87) PB53P23
NW 06 FAIRWAYS AT ROYAL PALM BEACH (88) PB56P50
NW 07 ROYAL PINES ESTS (89) PB58P191
NW 08 STAMFORD AT ROYAL PALM BEACH (89) PB60P101
NW 09 LANTERN WALK PL 2 (89) PB61 P6
W 1/4 10 WHISPERING PINES (91) PB65P21
NW 11 PALM BEACH TRACE COND (91)(92)

NOTE: NOT TO BE REPRODUCED IN ANY FORM EXCEPT BY EXPRESS WRITTEN CONSENT FROM THE PALM BEACH COUNTY PROPERTY APPRAISER

Information shown hereon is compiled from the best available sources and CANNOT be used for surveys or land transfers of any type.

PROPERTY CONTROL NUMBER EXAMPLES

PALM BEACH COUNTY
N-21
PROPERTY APPRAISER

RGE	TWP	SEC	AERIAL
41	43	23	NO

SCALE 1:200
DRAWN BY
UPDATED