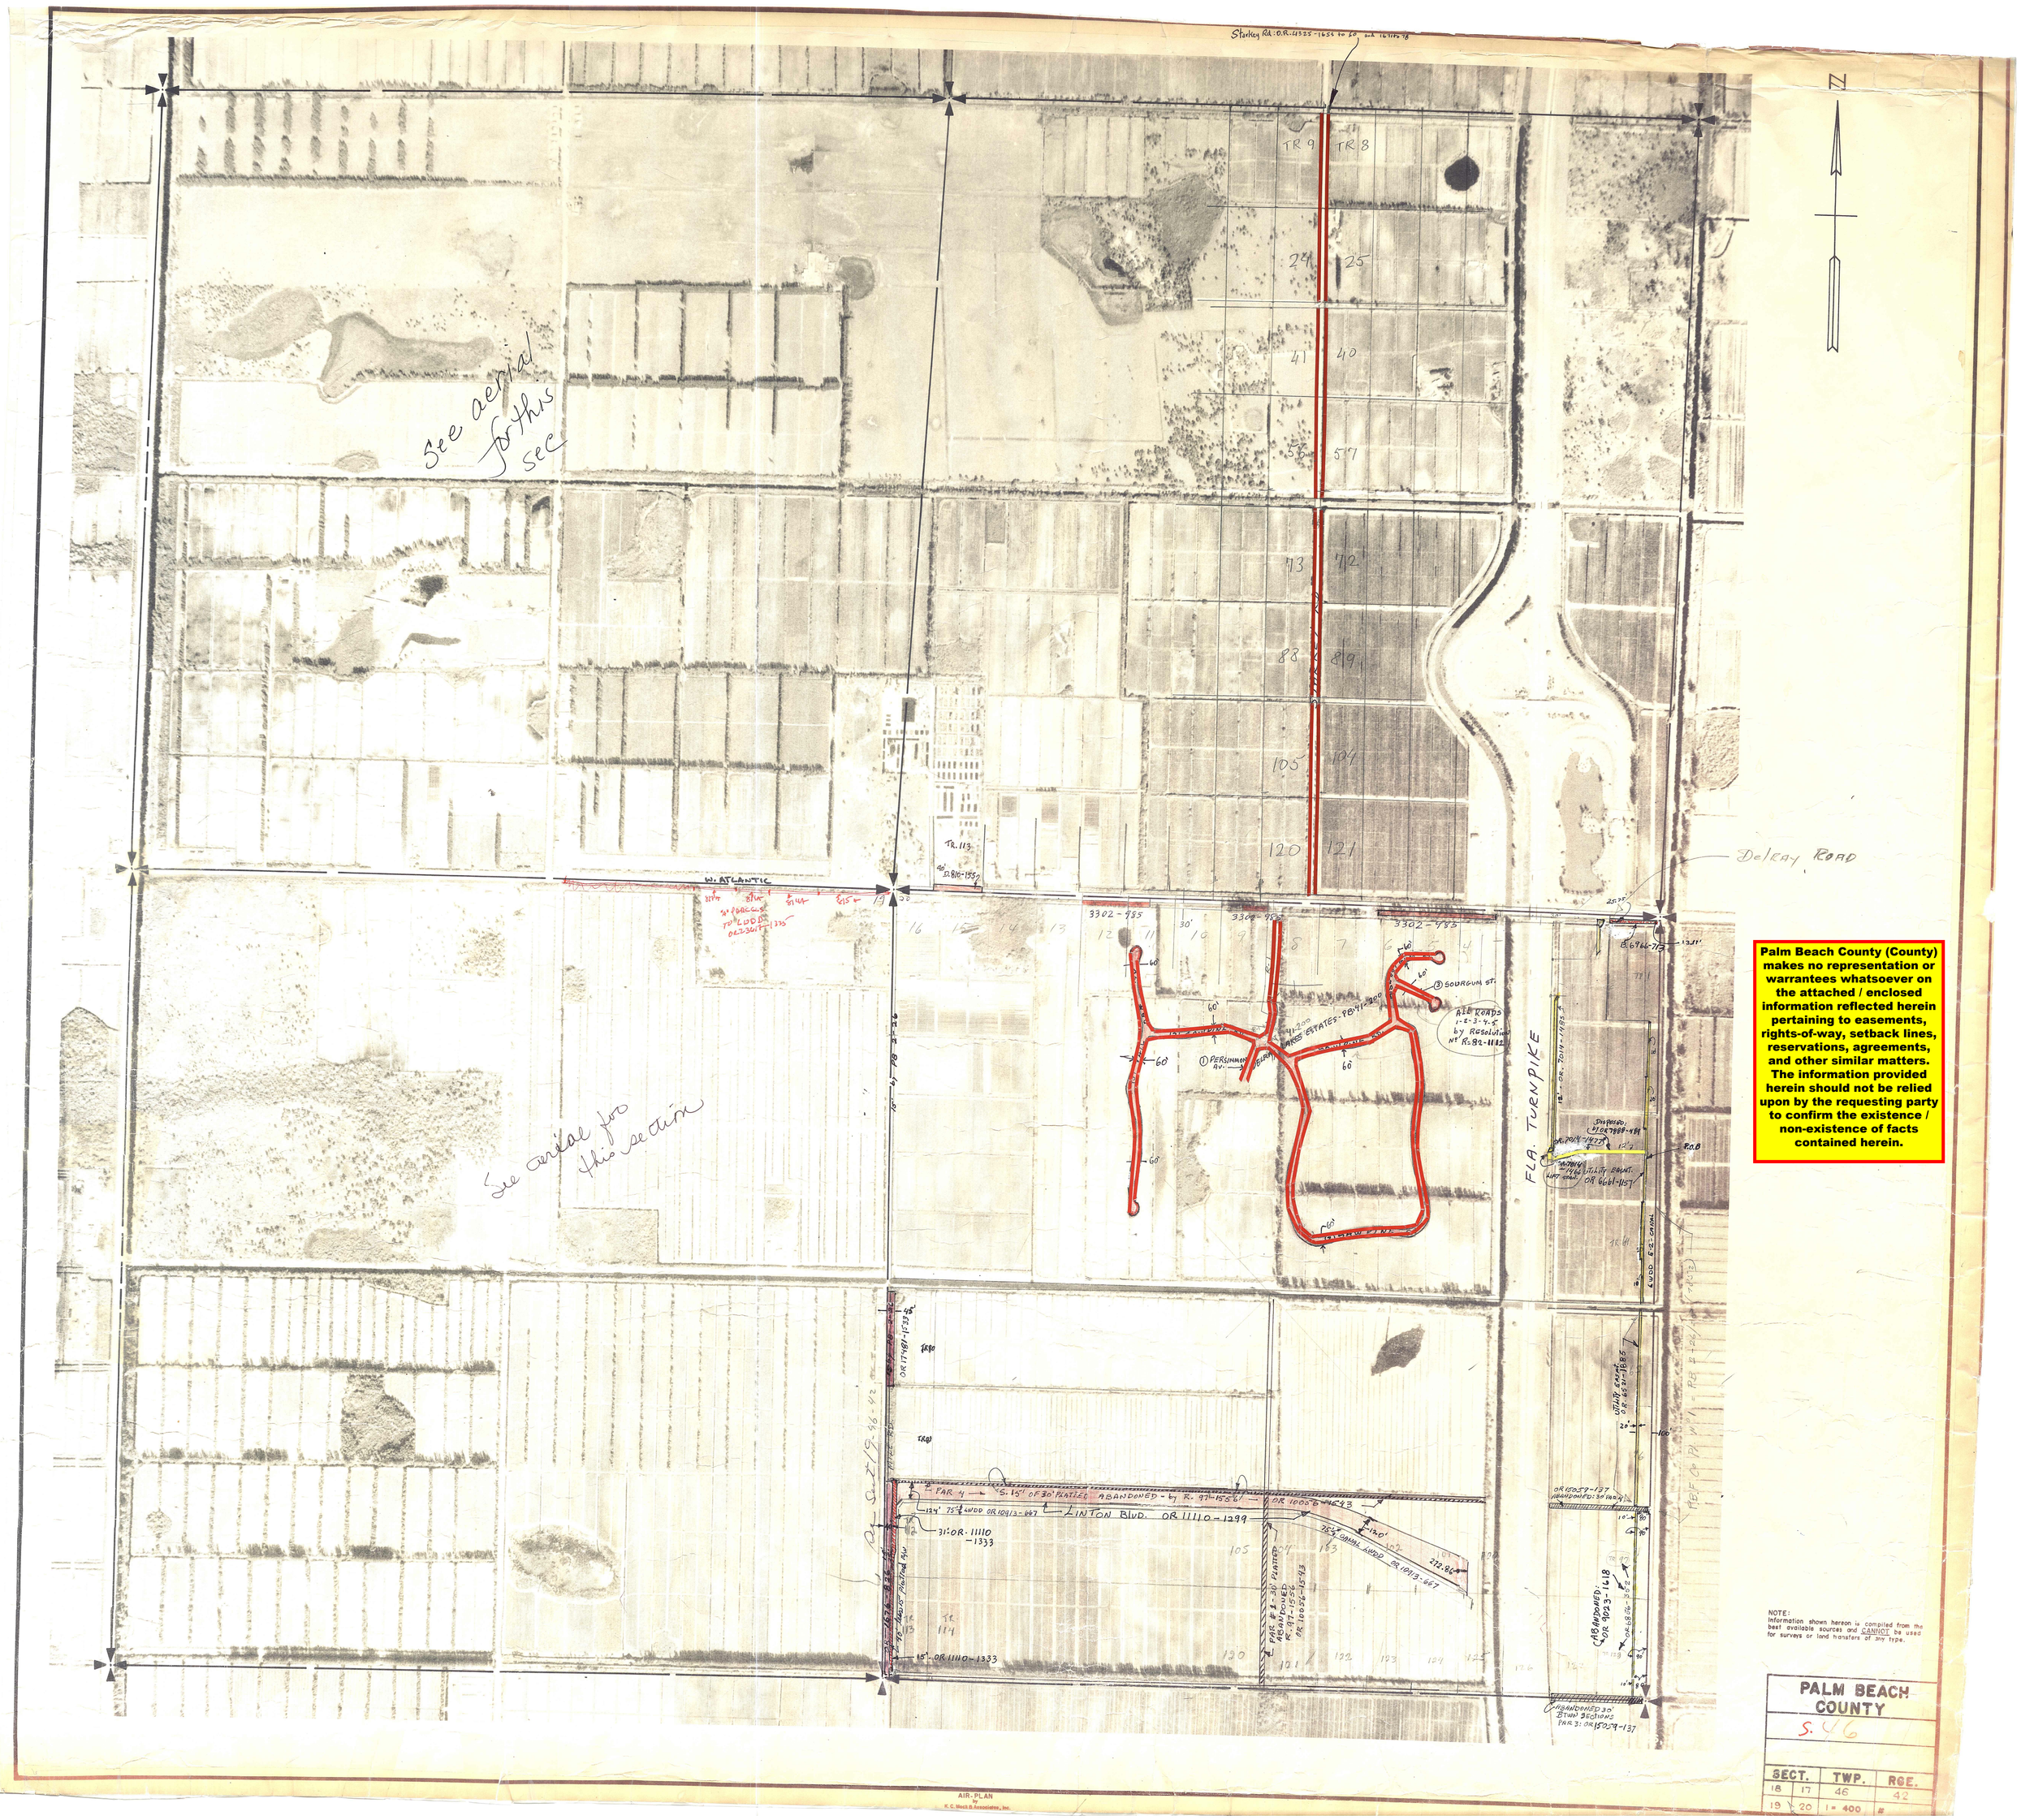
Starkey Rd.: O.R. 4325-1655 to 60 and 16115-18
N
TR 9
TR 8
24
25
41
40
56
57
73
72
88
89
105
104
120
121
See aerial for this sec
See aerial for this section
TR. 113
W. ATLANTIC
Delray ROAD
3302-985
3302-985
3302-985
30'
60'
① PERSIMMON AV.
② SYCAMORE ST.
③ SOURGUM ST.
LARGE ESTATES PB 41-200
ALL ROADS 1-2-3-4-5 by Resolution No. R-82-1112
FLA. TURNPIKE
DISPOSED: OR 7088-184
OR 7014-1473
UTILITY EASMT. OR 6661-1157
4 WDD E&S CANAL
UTILITY EASMT. OR 4632-1885
OR 10059-137 ABANDONED: 30' WIDE
OR 17481-1233
FAR 4 — S. 15' OF 30' PLATTED ABANDONED - by R. 97-1556 — OR 10056-1643
124' 75' 4WDD OR 10913-667
LINTON BLVD. OR 11110-1299
31' OR 11110-1333
75' GRAVEL 4WDD OR 10913-667
272.86'
PAR. #1 - 30' PLATTED ABANDONED 97-1556 OR 10056-1643
ABANDONED: OR 9023-1618
15' OR 11110-1333
ABANDONED 30' BTWN SECTIONS PAR 3: OR 10059-137
R.O.B.
B.6786-715
13.11'
25.95'
Palm Beach County (County) makes no representation or warrantees whatsoever on the attached / enclosed information reflected herein pertaining to easements, rights-of-way, setback lines, reservations, agreements, and other similar matters. The information provided herein should not be relied upon by the requesting party to confirm the existence / non-existence of facts contained herein.
NOTE: Information shown hereon is compiled from the best available sources and CANNOT be used for surveys or land transfers of any type.
PALM BEACH COUNTY
S. 46
SECT. 18 17 20 19
TWP. 46
RGE. 42
1 = 400 #
AIR-PLAN by K. C. Mock & Associates, Inc.