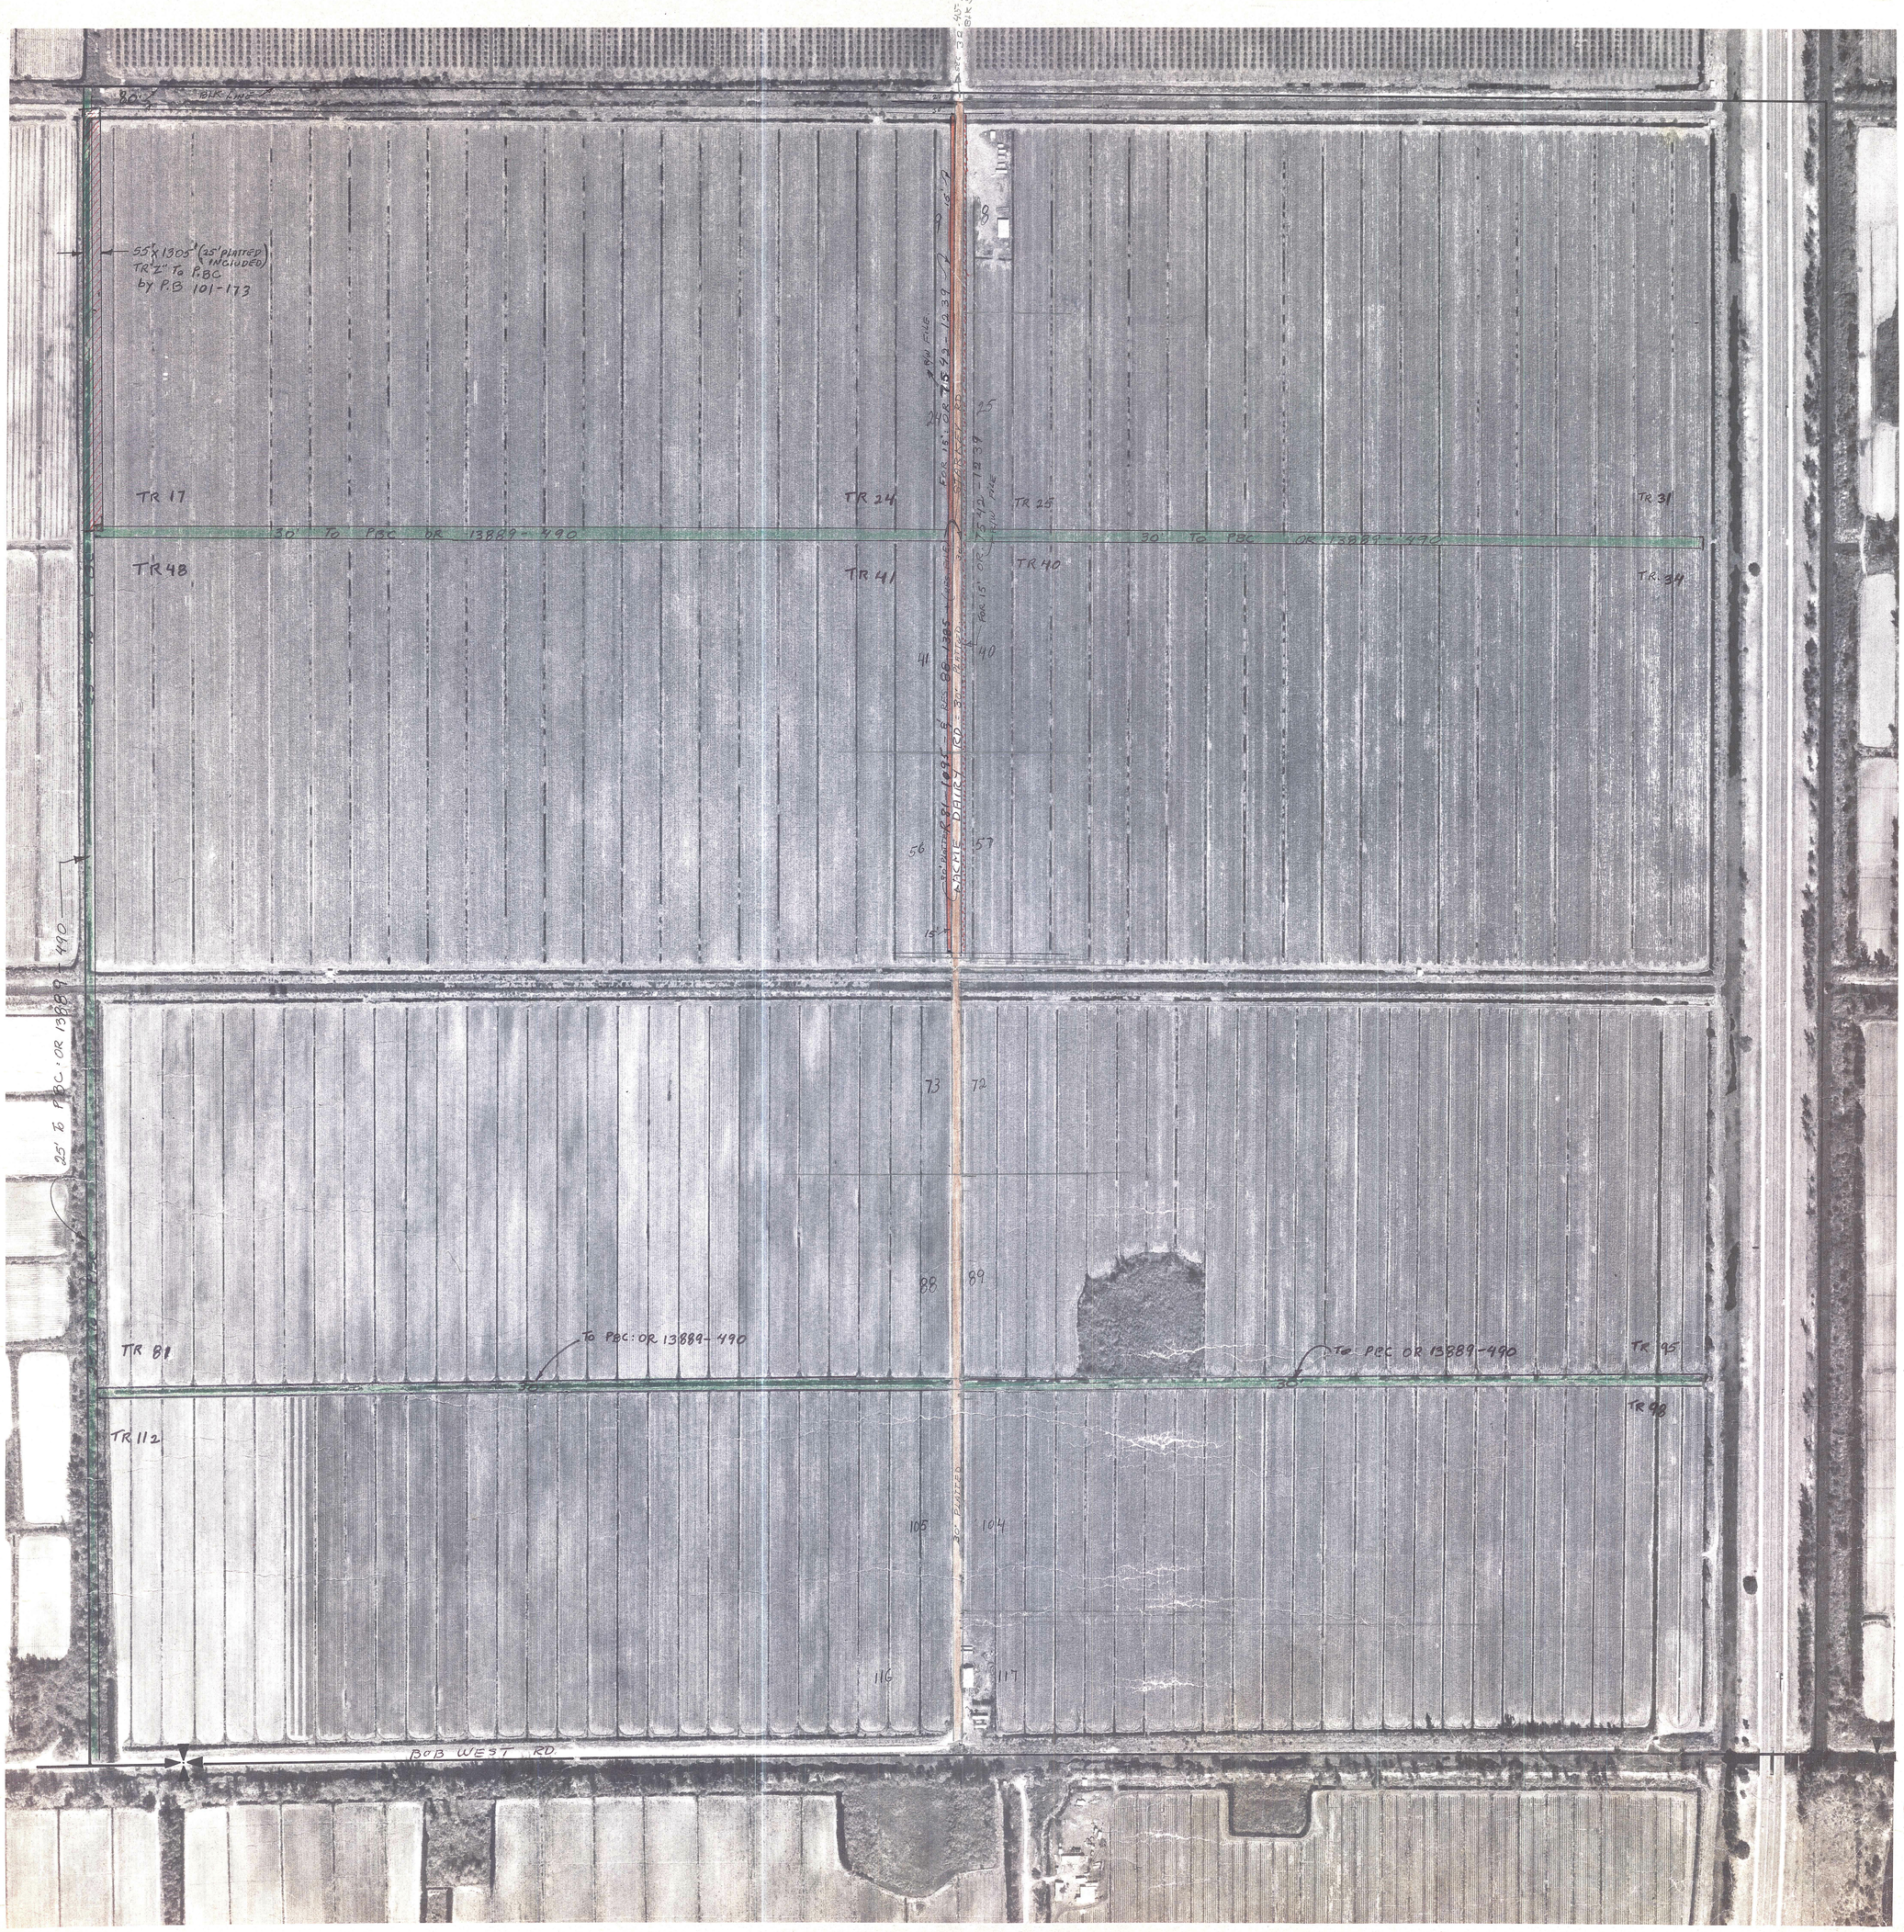

Palm Beach County (County) makes no representation or warrantees whatsoever on the attached / enclosed information reflected herein pertaining to easements, rights-of-way, setback lines, reservations, agreements, and other similar matters. The information provided herein should not be relied upon by the requesting party to confirm the existence / non-existence of facts contained herein.

WEST PENINSULAR TITLE COMPANY VS. PALM BEACH COUNTY: SEE OR 5608-1286 ATTACHED TO PALM BEACH FARMS Co. PL. No 3 MAP FOR ROAD R/W IN BLK 63

NOTE:

NOT TO BE REPRODUCED IN ANY FORM EXCEPT BY EXPRESS WRITTEN CONSENT FROM THE PALM BEACH COUNTY TAX ASSESSOR.

Information shown hereon is compiled from the best available sources and CANNOT be used for surveys or land transfers of any type.

PHOTOGRAMMETRIC ENGINEERING BY MOCK ROOS & ASSOCIATES Consulting Engineers

200 0 200 400 600 800 1000
SCALE IN FEET

Aerial Photo Date — FEB. 14, 1968

PALM BEACH COUNTY

SEC. 5 5.43

BLOCK	TWP.	RGE.
63	46	42
	1" = 200'	No. 184 A