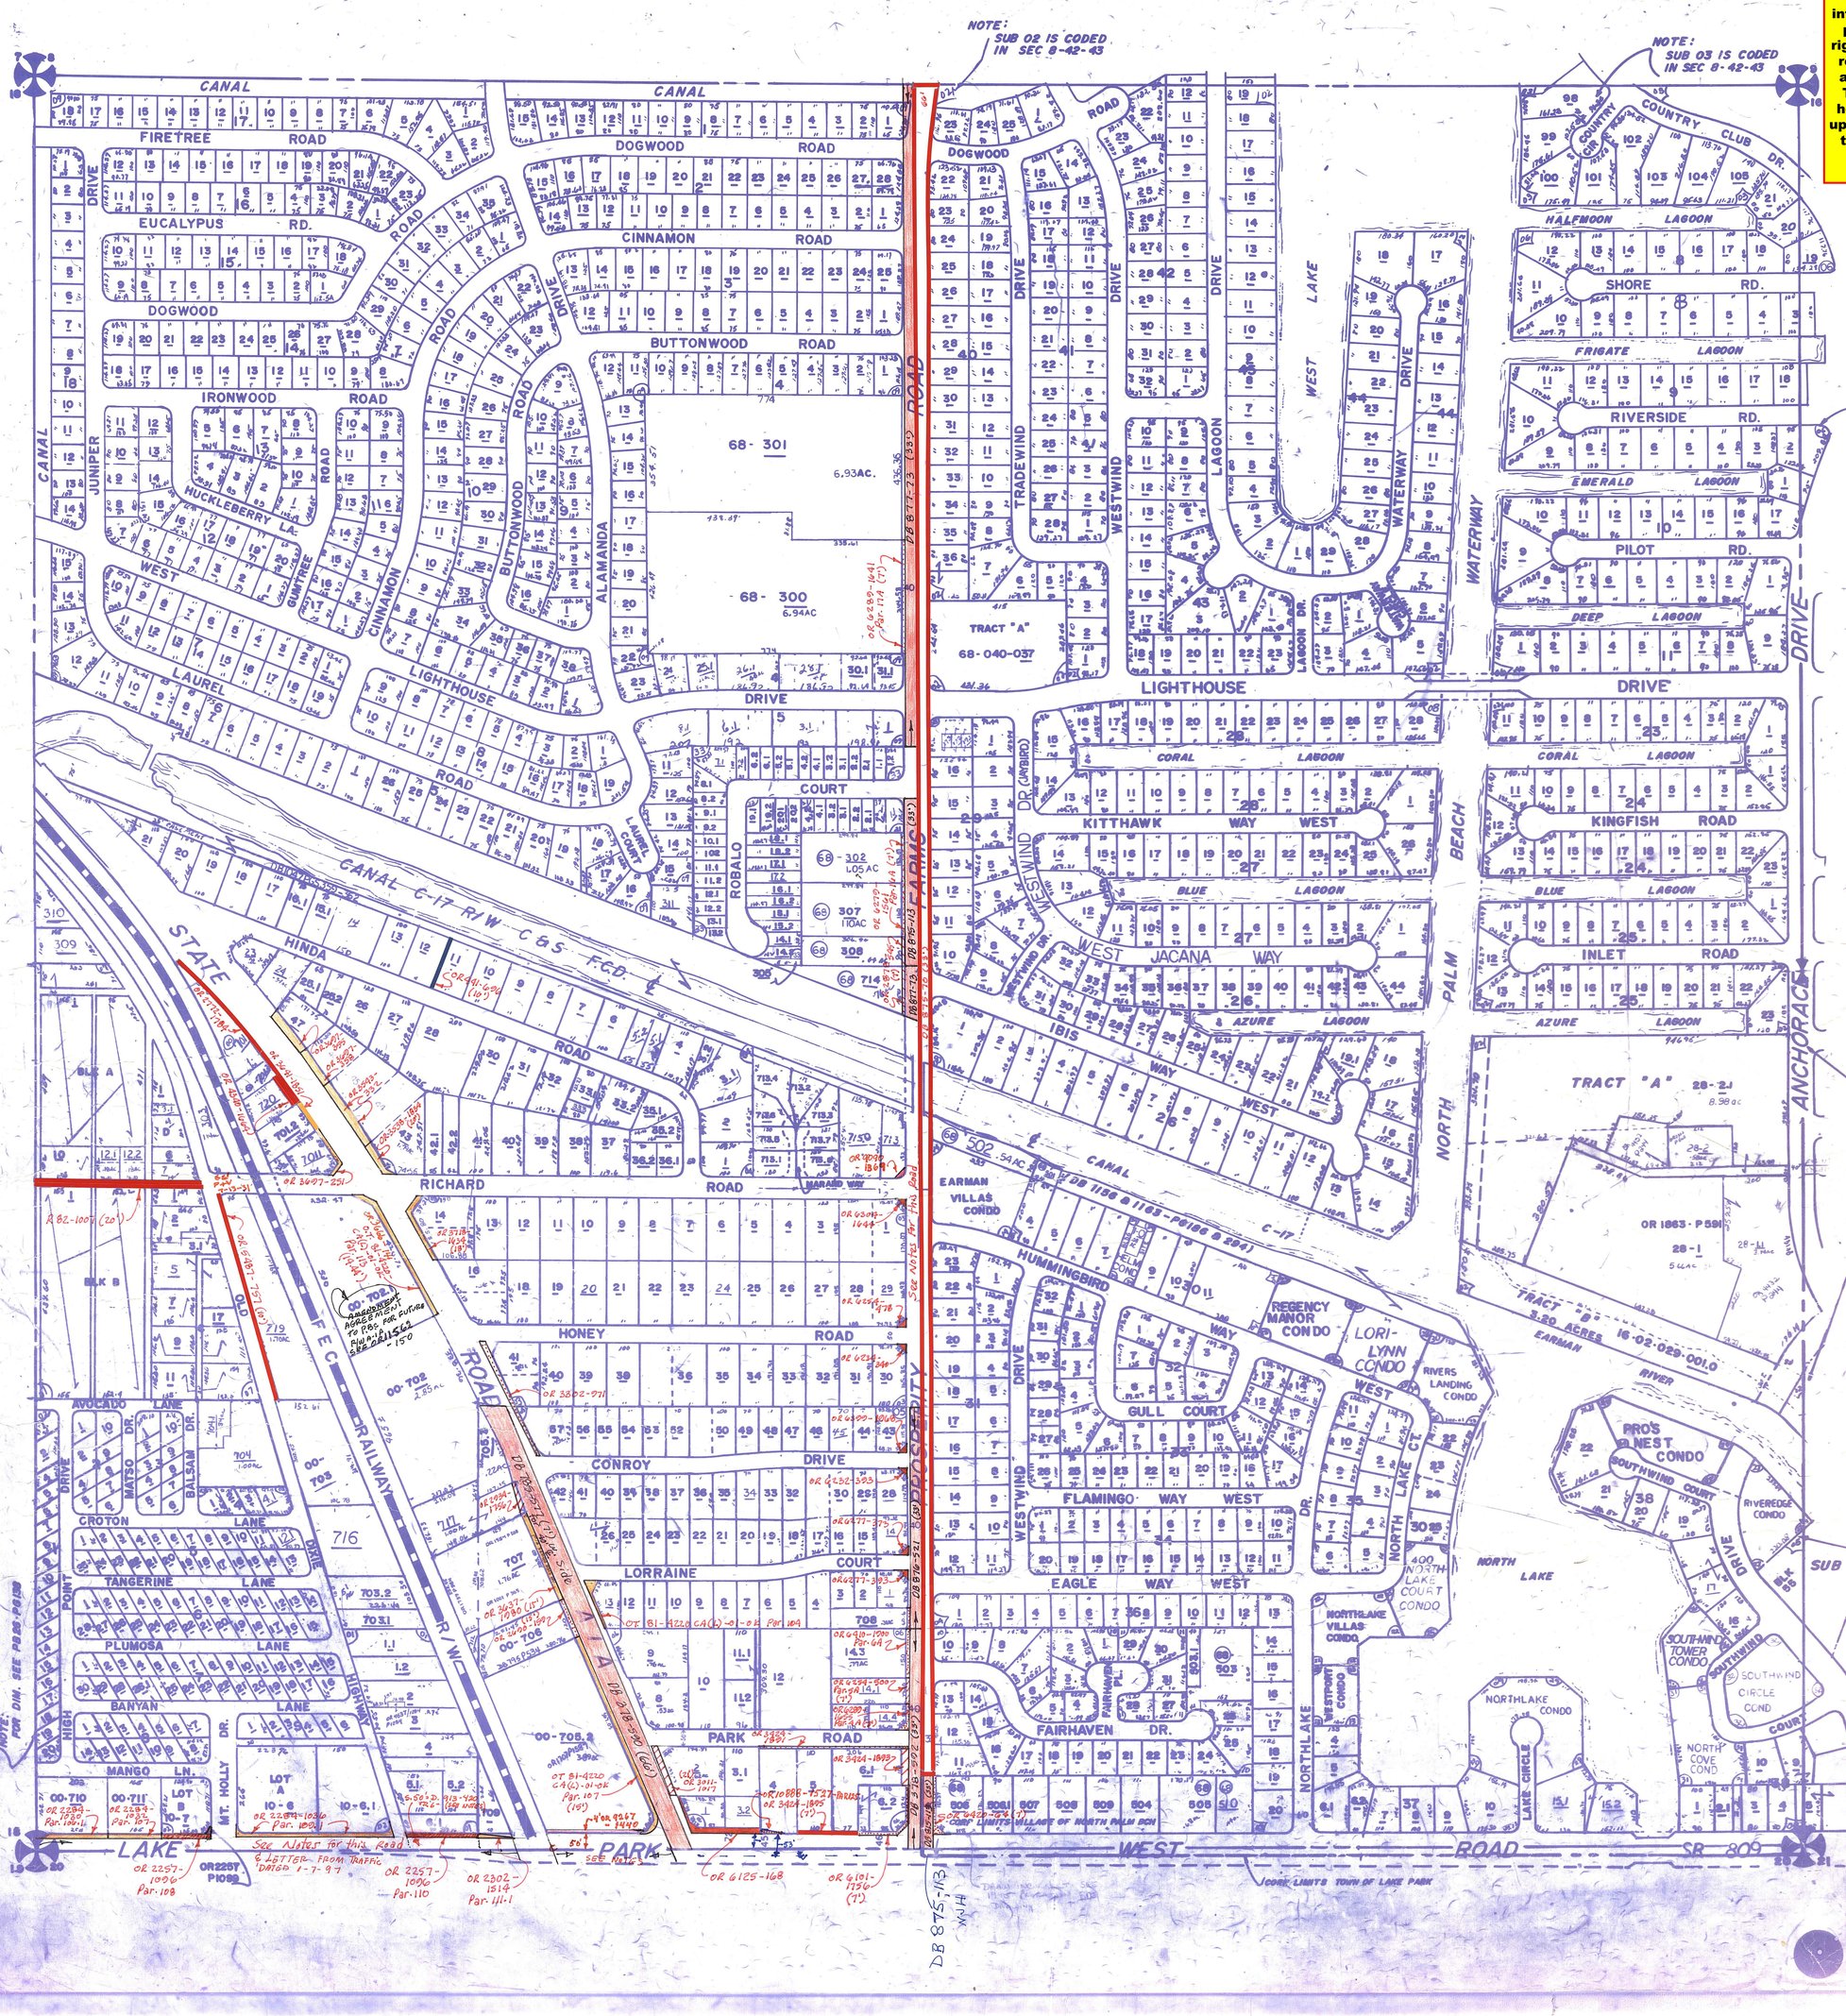

Palm Beach County (County) makes no representation or warrantees whatsoever on the attached / enclosed information reflected herein pertaining to easements, rights-of-way, setback lines, reservations, agreements, and other similar matters. The information provided herein should not be relied upon by the requesting party to confirm the existence / non-existence of facts contained herein.

Notes:

- Northlake Blvd. transfered from P.B. Co. to state by R 87-1592. (PROPOSED) (Between I-95 & old Dixie Hwy.) (RD. JURISDICTION TRANSFER TO PBC AS LATTER FROM TRAFFIC DATED JANUARY 7-1997)
- Prosperity Farms Rd. maintained by P.B. Co. within city Limits of N. Palm Bch. by R 92-800.
- NORTH LAKE Blvd.: P.B.C. DISPOSED 100' IN WIDTH BTWN. SECT. 17 and 20 (50' each sect.) FROM SW CORNER TO PB1-A → SEE D 916-459 (Less F.F.C. R/W) FOR PBC ACQUISITION

SW 01	DAVID REID SUB SEE D.915-4 & D.915-6	PB8-PG45	00
SW 02	HILLTOP PARK	PB26-PG138	"
SW 03	KELSEY ACRES	PB22-PG16	"
SW 04	KELSEY ACRES NO. 2	PB24-PG47	"
SW 05	LAKE PARK MANOR	PB24-PG91	"
SW 06	RIVARD SUB	PB21-PG12	"
SW 07	PROSPERITY FARMS	PB6-PG34	"
NW ~~08~~	~~FISHERMANS VILLAGE~~	~~PB28-PG25~~	See Sub 33
08	NORTH P.B. VILLAGE NO. 2	PB25-PG59	68
NW 09	NORTH P.B. VILLAGE NO. 4	PB25-PG230	68
SE 10	FAIRHAVEN ADD TO N.P.B.	PB27-PG90	68
SE 11	FAIRHAVEN ADD NO. 2 TO VILLAGE OF N.P.B.	PB28-PG24	68
SE 13	WESTPORT CONDO		00
SE 14	EARMAN VILLAS CONDO		CO
NW 21	FISHERMANS VILLAGE 1ST ADD TO VILLAGE OF N.P.B.	PB28-PG69	00
SE 22	NORTHLAKE VILLAS CONDO. (1978)		
SE 23	REGENCY MANOR CONDO (1980)		68
SE 24	PRO'S NEST CONDO (1980)		68
SE 25	400 NORTHLAKE COURT CONDO (1981)		68
SE 26	SOUTHWIND TOWER CONDO (1981)		68
SE 27	RIVEREDGE CONDO (1981)		68
SE 28	LORI-LYNN CONDO (1981)		68
SE 29	NORTHLAKE CONDO (1982)		68
SE 30	RIVERS LANDING CONDO (1982)		68
SE 31	NORTH COVE COND (1982)(85)(86)		68
	F/K/A PALM BEACH LAKES COND		68
SE 32	SOUTHWIND CIRCLE COND (1985)		
NW 33	FISHERMANS VILLAGE	PB28-PG25	68
SE 34	HELM COND (92)		68

PT OF SEC IN COUNTY 00
PT OF SEC IN NPB 68

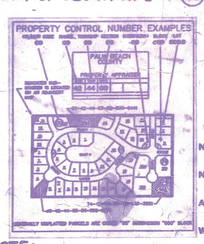

NOTE: NOT TO BE REPRODUCED IN ANY FORM EXCEPT BY EXPRESS WRITTEN CONSENT FROM THE PALM BEACH COUNTY PROPERTY APPRAISER

Information shown hereon is compiled from the best available sources and CANNOT be used for surveys or land transfers of any type.

D-11

PALM BEACH COUNTY

N-12

PROPERTY APPRAISER

RGE	TWP	SEC	AERIAL
43	42	17	NO 67-82

SCALE 1" = 200'

DRAWN BY KESHIAN 10-8-79

UPDATED