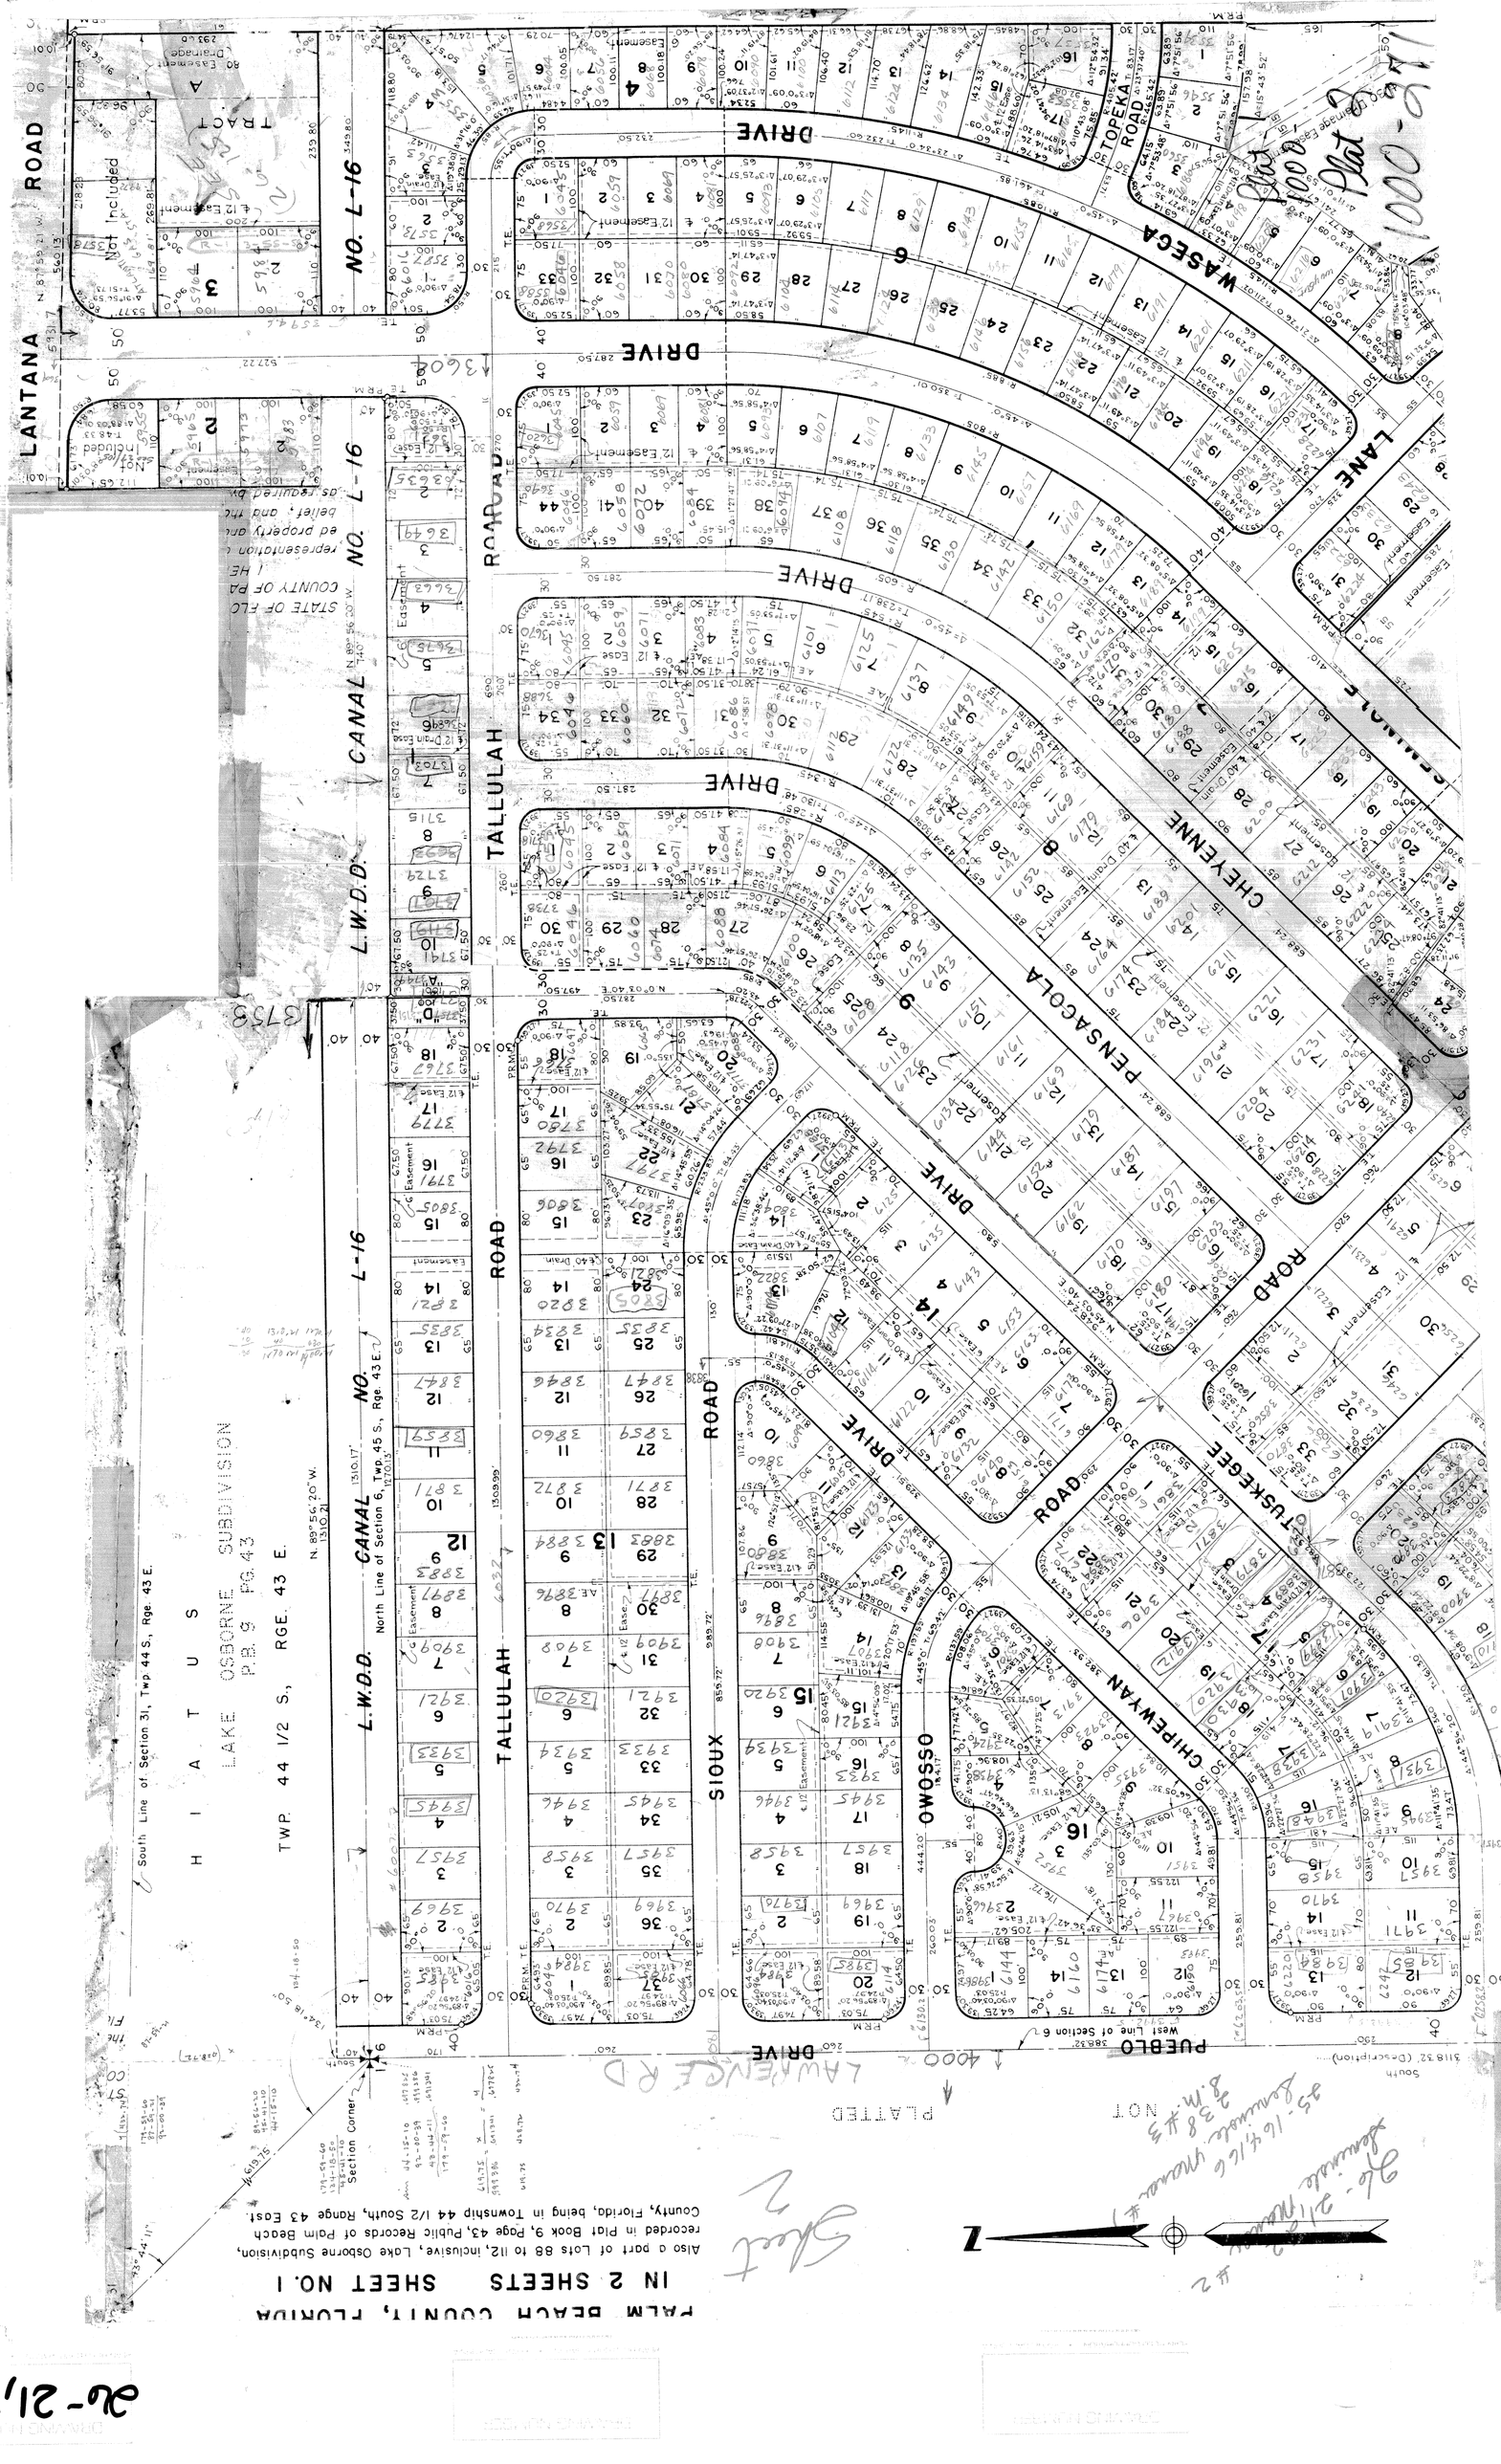
HIATUS LAKE OSBORNE SUBDIVISION P.B. 9 PG. 43
TWP. 44 1/2 S., RGE. 43 E.
Also a part of Lots 88 to 112, inclusive, Lake Osborne Subdivision, recorded in Plat Book 9, Page 43, Public Records of Palm Beach County, Florida, being in Township 44 1/2 South, Range 43 East.
PALM BEACH COUNTY, FLORIDA
IN 2 SHEETS SHEET NO. 1
Section Corner
South Line of Section 31, Twp 44 S., Rge 43 E.
North Line of Section 6, Twp 45 S., Rge 43 E.
West Line of Section 6
N. 89°56'20" W. 1310.21
L.W.D.D. CANAL NO. L-16
TALLULAH ROAD
SIOUX ROAD
OWOSSO DRIVE
CHIPPEWAY ROAD
PUEBLO DRIVE
PENSACOLA DRIVE
CHEYENNE DRIVE
WASECA DRIVE
TOPEKA ROAD
LANTANA ROAD
TRACT A
Not Included
NOT PLATTED