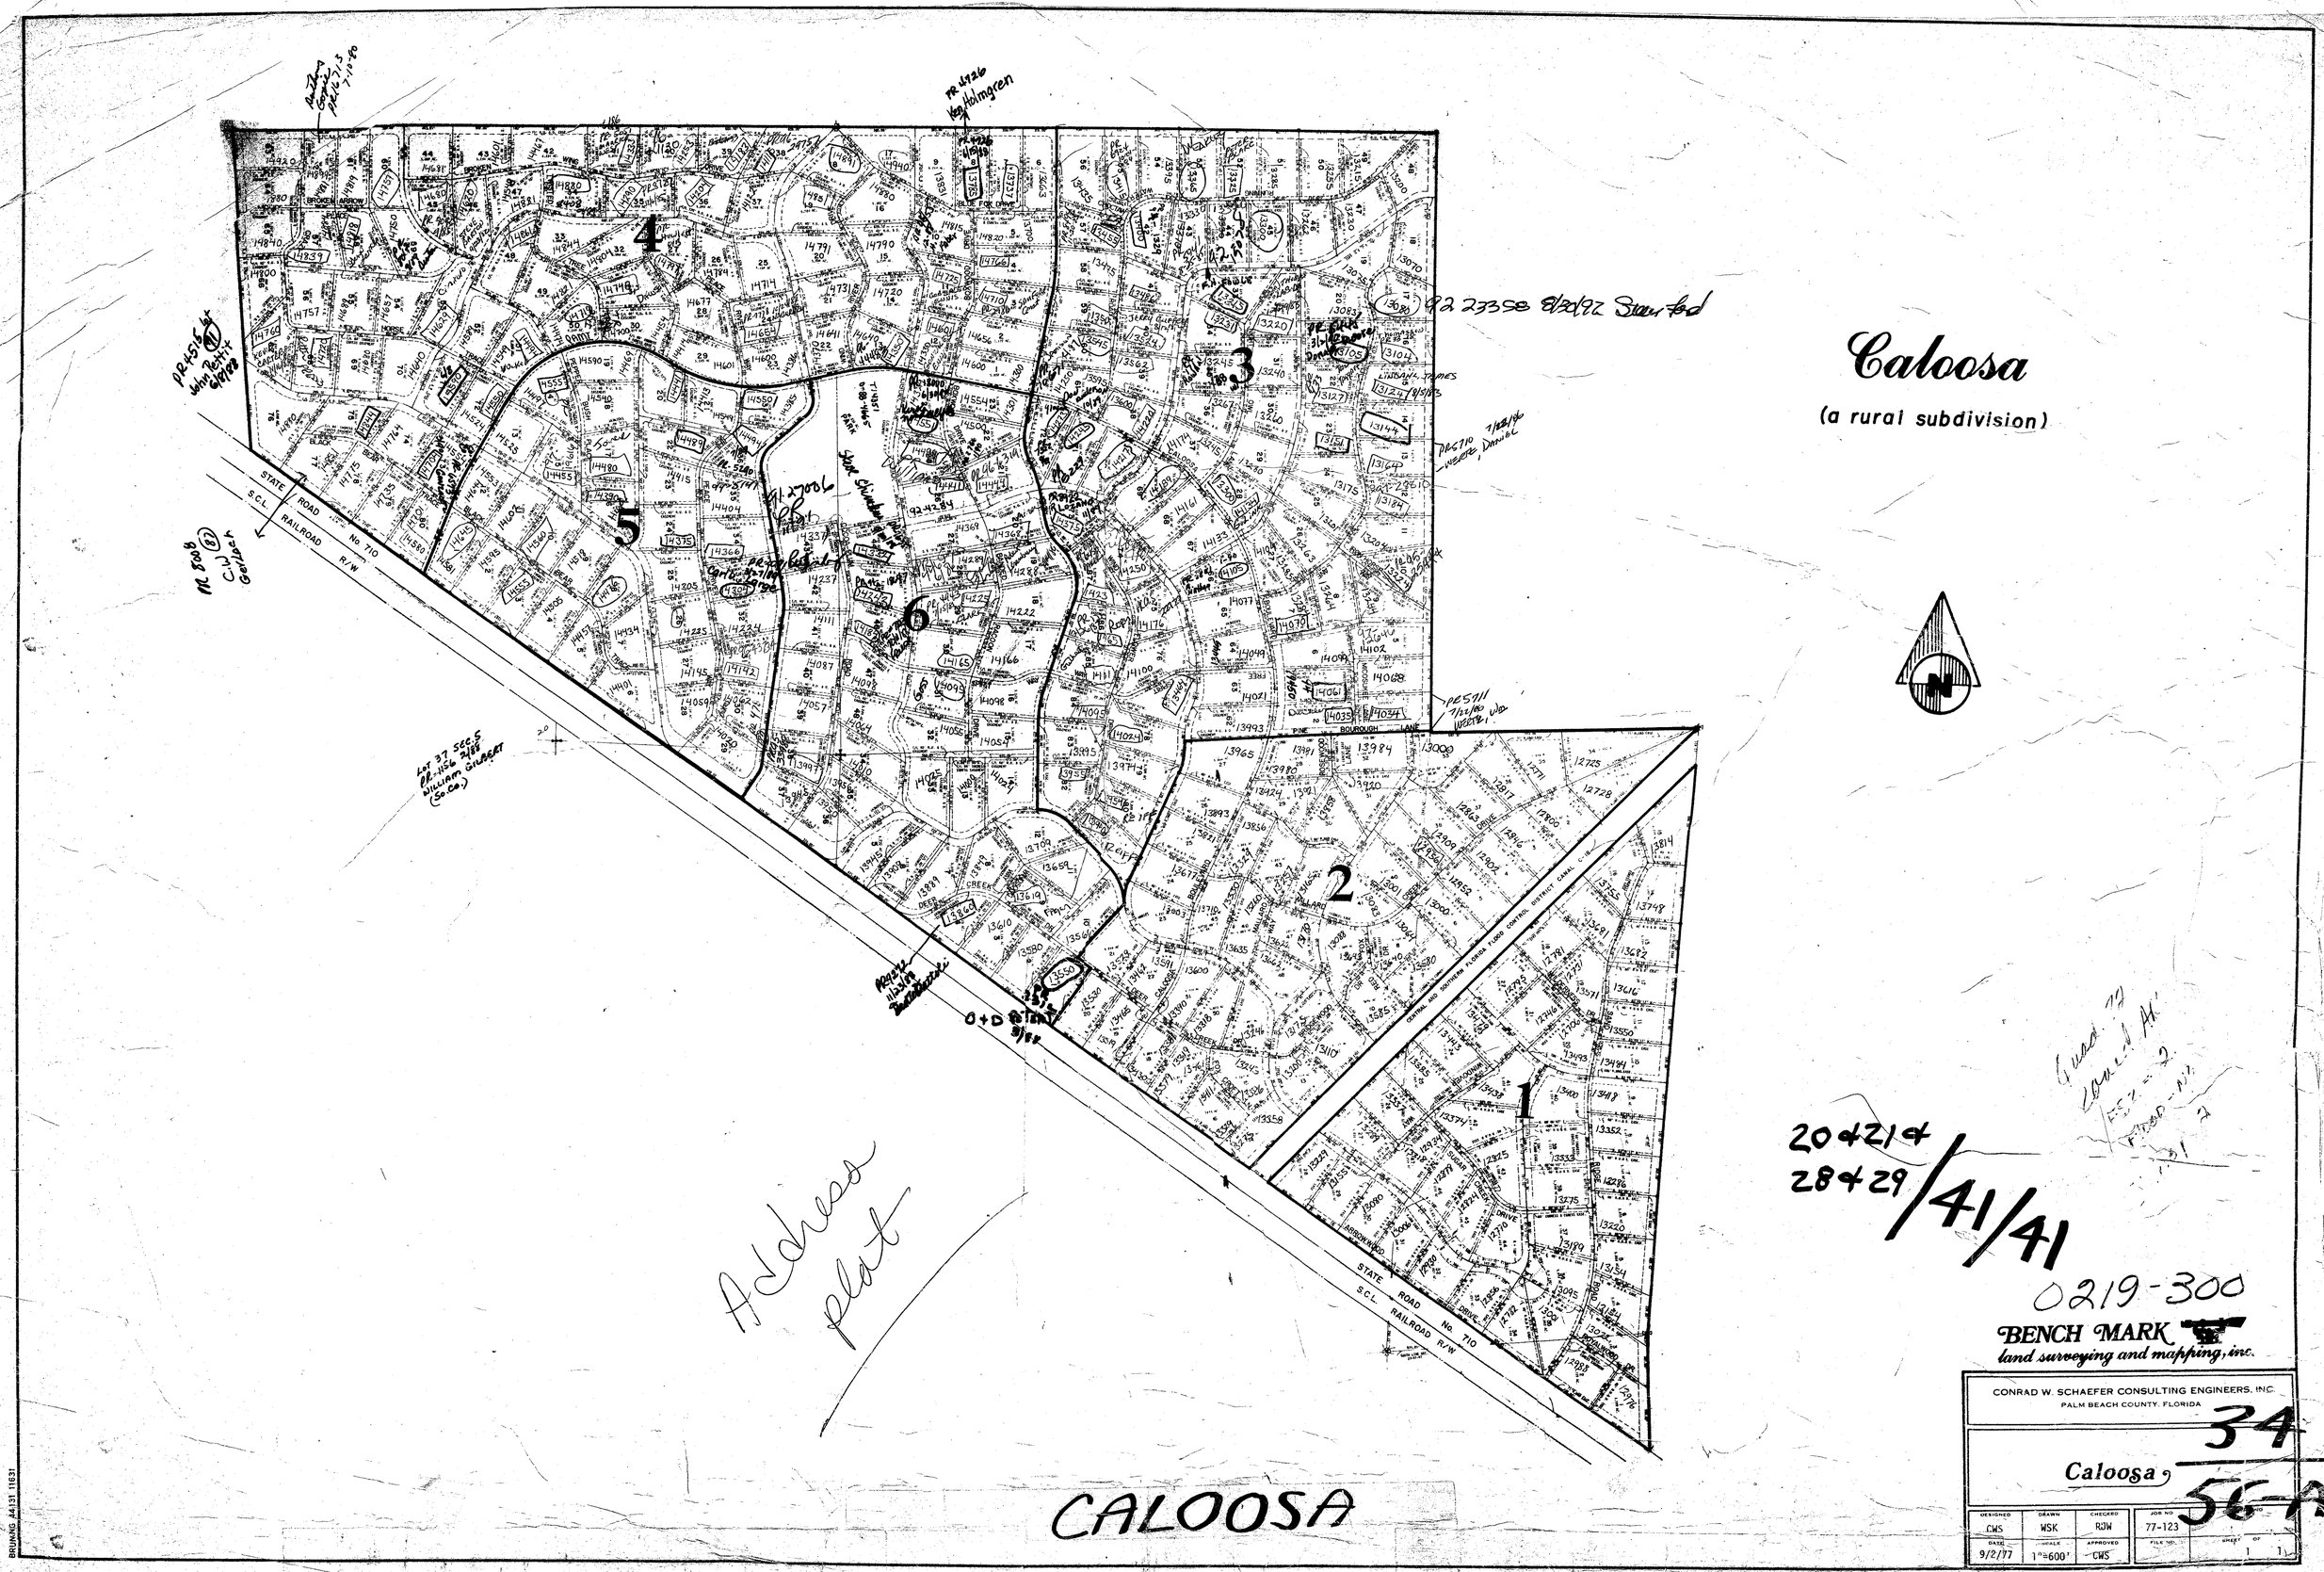

Caloosa
(a rural subdivision)
1
2
3
4
5
6
STATE ROAD No. 710
S.C.L. RAILROAD R/W
CENTRAL AND SOUTHERN FLORIDA FLOOD CONTROL DISTRICT CANAL
Address plat
CALOOSA
20 & 21 &
28 & 29 / 41/41
0219-300
BENCH MARK
land surveying and mapping, inc.
CONRAD W. SCHAEFER CONSULTING ENGINEERS, INC.
PALM BEACH COUNTY, FLORIDA
Caloosa
34
56-A
DESIGNED CWS
DRAWN WSK
CHECKED RJW
JOB NO 77-123
DATE 9/2/77
SCALE 1"=600'
APPROVED CWS
FILE NO.
SHEET 1 OF 1