0473-505

150

VISTA CENTER OF PALM BEACH PLAT 10

A PART OF A P.I.P.D.

BEING PARCEL 21N, VISTA CENTER OF PALM BEACH PLAT 1, PLAT BOOK 61, PAGES 118 THROUGH 121, PUBLIC RECORDS OF PALM BEACH COUNTY, FLORIDA AND ALL OF VISTA CENTER OF PALM BEACH PLAT 8, PLAT BOOK 98, PAGE 94, PUBLIC RECORDS OF PALM BEACH COUNTY, FLORIDA, LYING IN SECTION 22, TOWNSHIP 43 SOUTH, RANGE 42 EAST, PALM BEACH COUNTY, FLORIDA.

DECEMBER, 2003 SHEET 3 OF 3

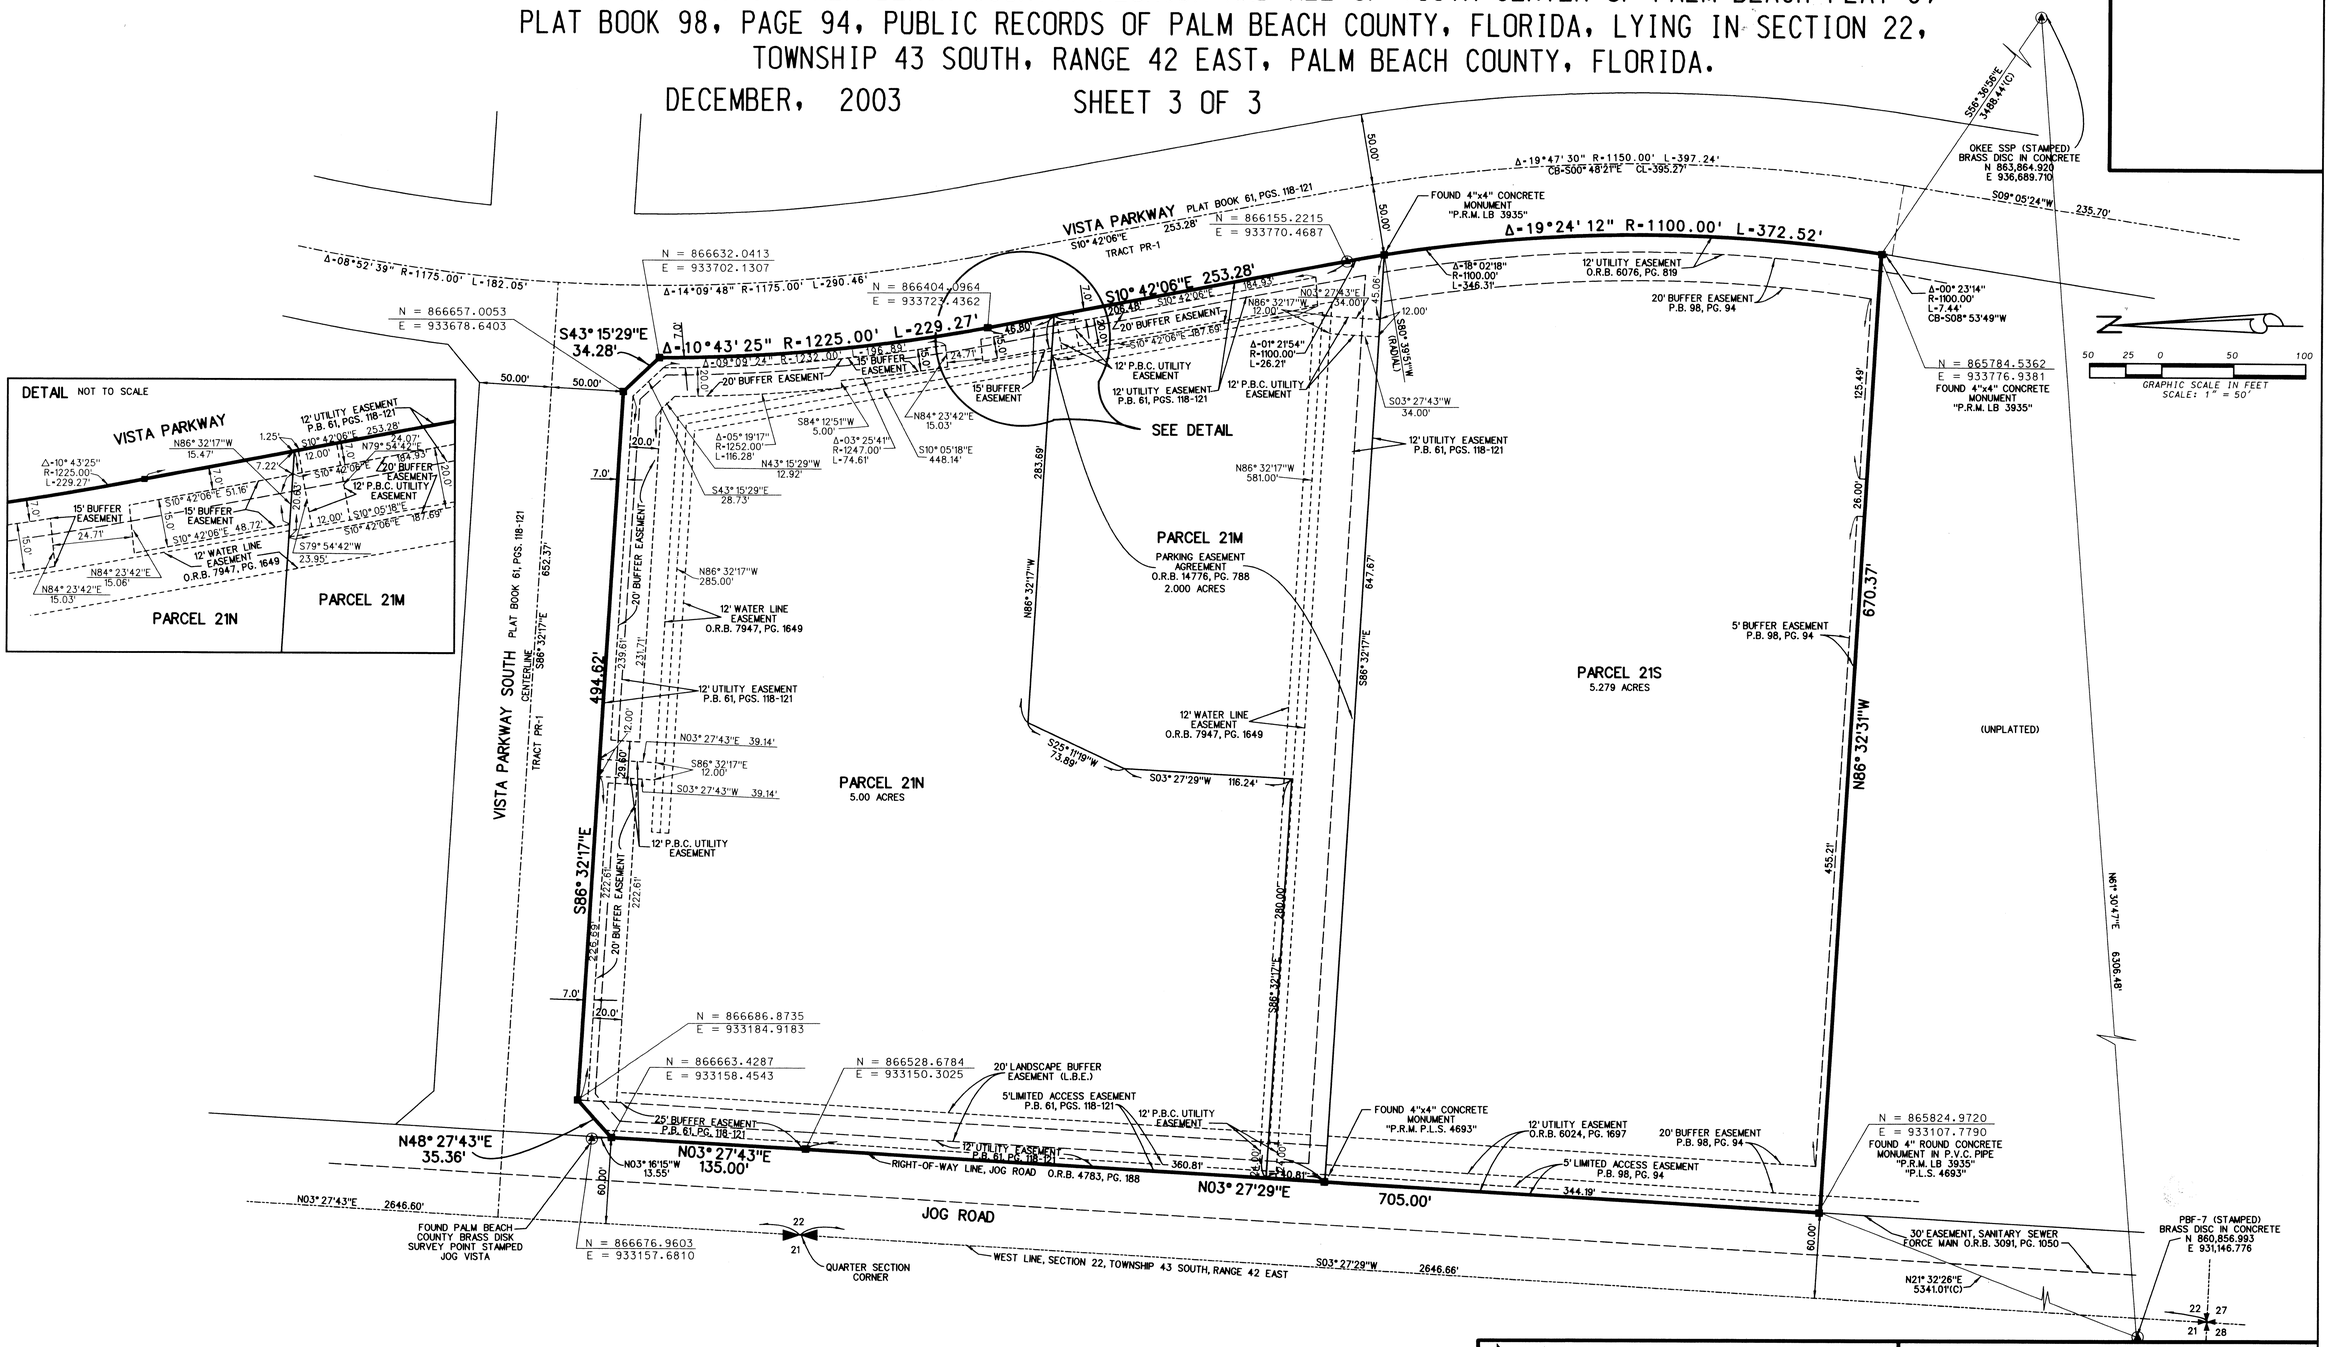

SUBDIVISION Vista Center of Palm Beach Plat 10
BOOK 101 PAGE 150
FLOOD ZONE AO FLOOD MAP # 1504
QUAD # 31 ZONING PIPD
SE ZIP CODE 33411
TAZ 803
PUD NAME Vista Center of Palm Beach

LIDBERG LAND SURVEYING, INC. LB4431 675 West Indiantown Road, Suite 200, Jupiter, Florida 33458 TEL. 561-746-8454	CAD. K:\ UST \ 224342 \ 2612101 \ 2612306.DGN		
	REF.		
	FLD. _	FB. PG. _ _	JOB 02-261-306
	OFF. L.J.C.		DATE 01/02/03
	CKD. D.C.L.	SHEET 3 OF 3	DWG. D02-261P

...\ust\224342\2612306\2612306.dgn Dec. 15, 2003 10:02:44