BAYWINDS R.P.D. PLAT NO. 13

BEING A PORTION OF SECTION 19, TOWNSHIP 43 SOUTH, RANGE 42 EAST, AND THE REPLAT OF A PORTION OF BAYWINDS R.P.D. PLAT NO. 6 AS RECORDED IN PLAT BOOK 91, PAGES 49 AND 50, PUBLIC RECORDS OF PALM BEACH COUNTY, FLORIDA, ALL LYING IN SECTION 19, TOWNSHIP 43 SOUTH, RANGE 42 EAST, CITY OF WEST PALM BEACH, PALM BEACH COUNTY, FLORIDA.

SHEET 3 OF 3

104

STATE OF FLORIDA SS
COUNTY OF PALM BEACH
THIS PLAT WAS FILED FOR RECORD AT ____
__ M., THIS____ DAY OF _____ 2005
AND DULY RECORDED IN PLAT BOOK NO.__
ON PAGE _____

SHARON R. BOCK,
CLERK AND COMPTROLLER,
PALM BEACH COUNTY

BY _____ D.C.

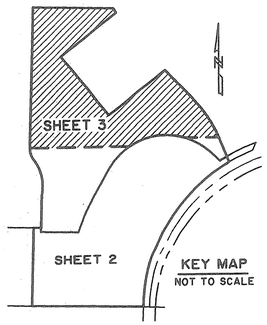

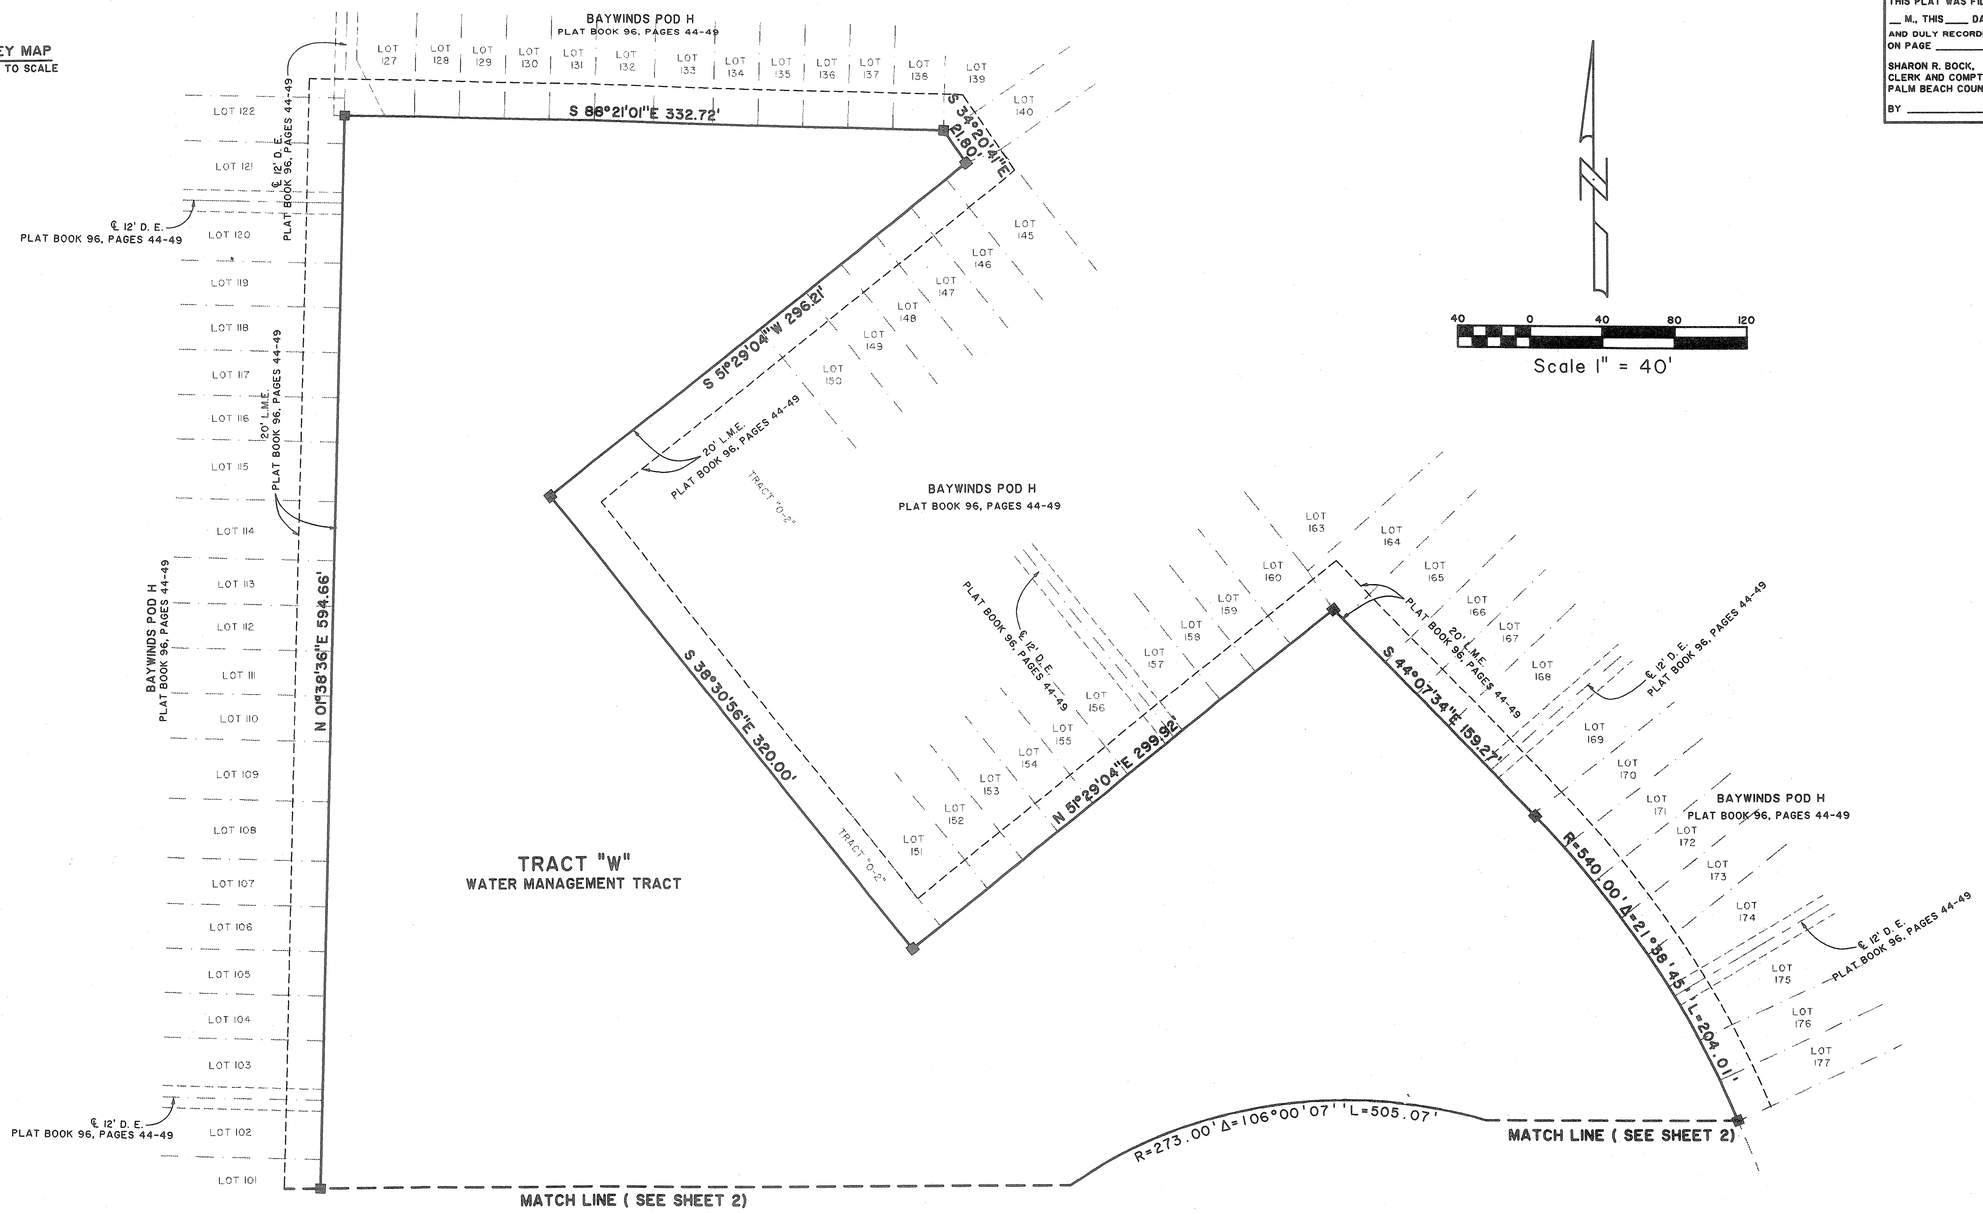

Landmark Surveying & Mapping Inc.
1850 Forest Hill Boulevard
Ph. (561) 433-5405 Suite 100 W.P.B. Florida
LB # 4396

BAYWINDS R.P.D. PLAT NO. 13
(POD "I")