188

LEELAN WEST INDUSTRIAL PARK PLAT 1

THIS INSTRUMENT WAS PREPARED BY
JOHN E. PHILLIPS III, P.S.M. 4826

BROWN & PHILLIPS, INC.
CERTIFICATE OF AUTHORIZATION # LB 6473
901 NORTHPOINT PKWY., SUITE 305
WEST PALM BEACH, FLORIDA 33407
561-615-3988, 615-3986 FAX

A PARCEL OF LAND LYING IN SECTION 32, TOWNSHIP 43 SOUTH, RANGE 42 EAST, PALM BEACH COUNTY, FLORIDA, BEING A REPLAT OF LOTS 3 AND 4 OF THE PLAT OF LEELAN WEST INDUSTRIAL PARK AS RECORDED IN PLAT BOOK 62, PAGE 133 OF THE PUBLIC RECORDS OF PALM BEACH COUNTY, FLORIDA.

SHEET 2 OF 2 JUNE, 2008

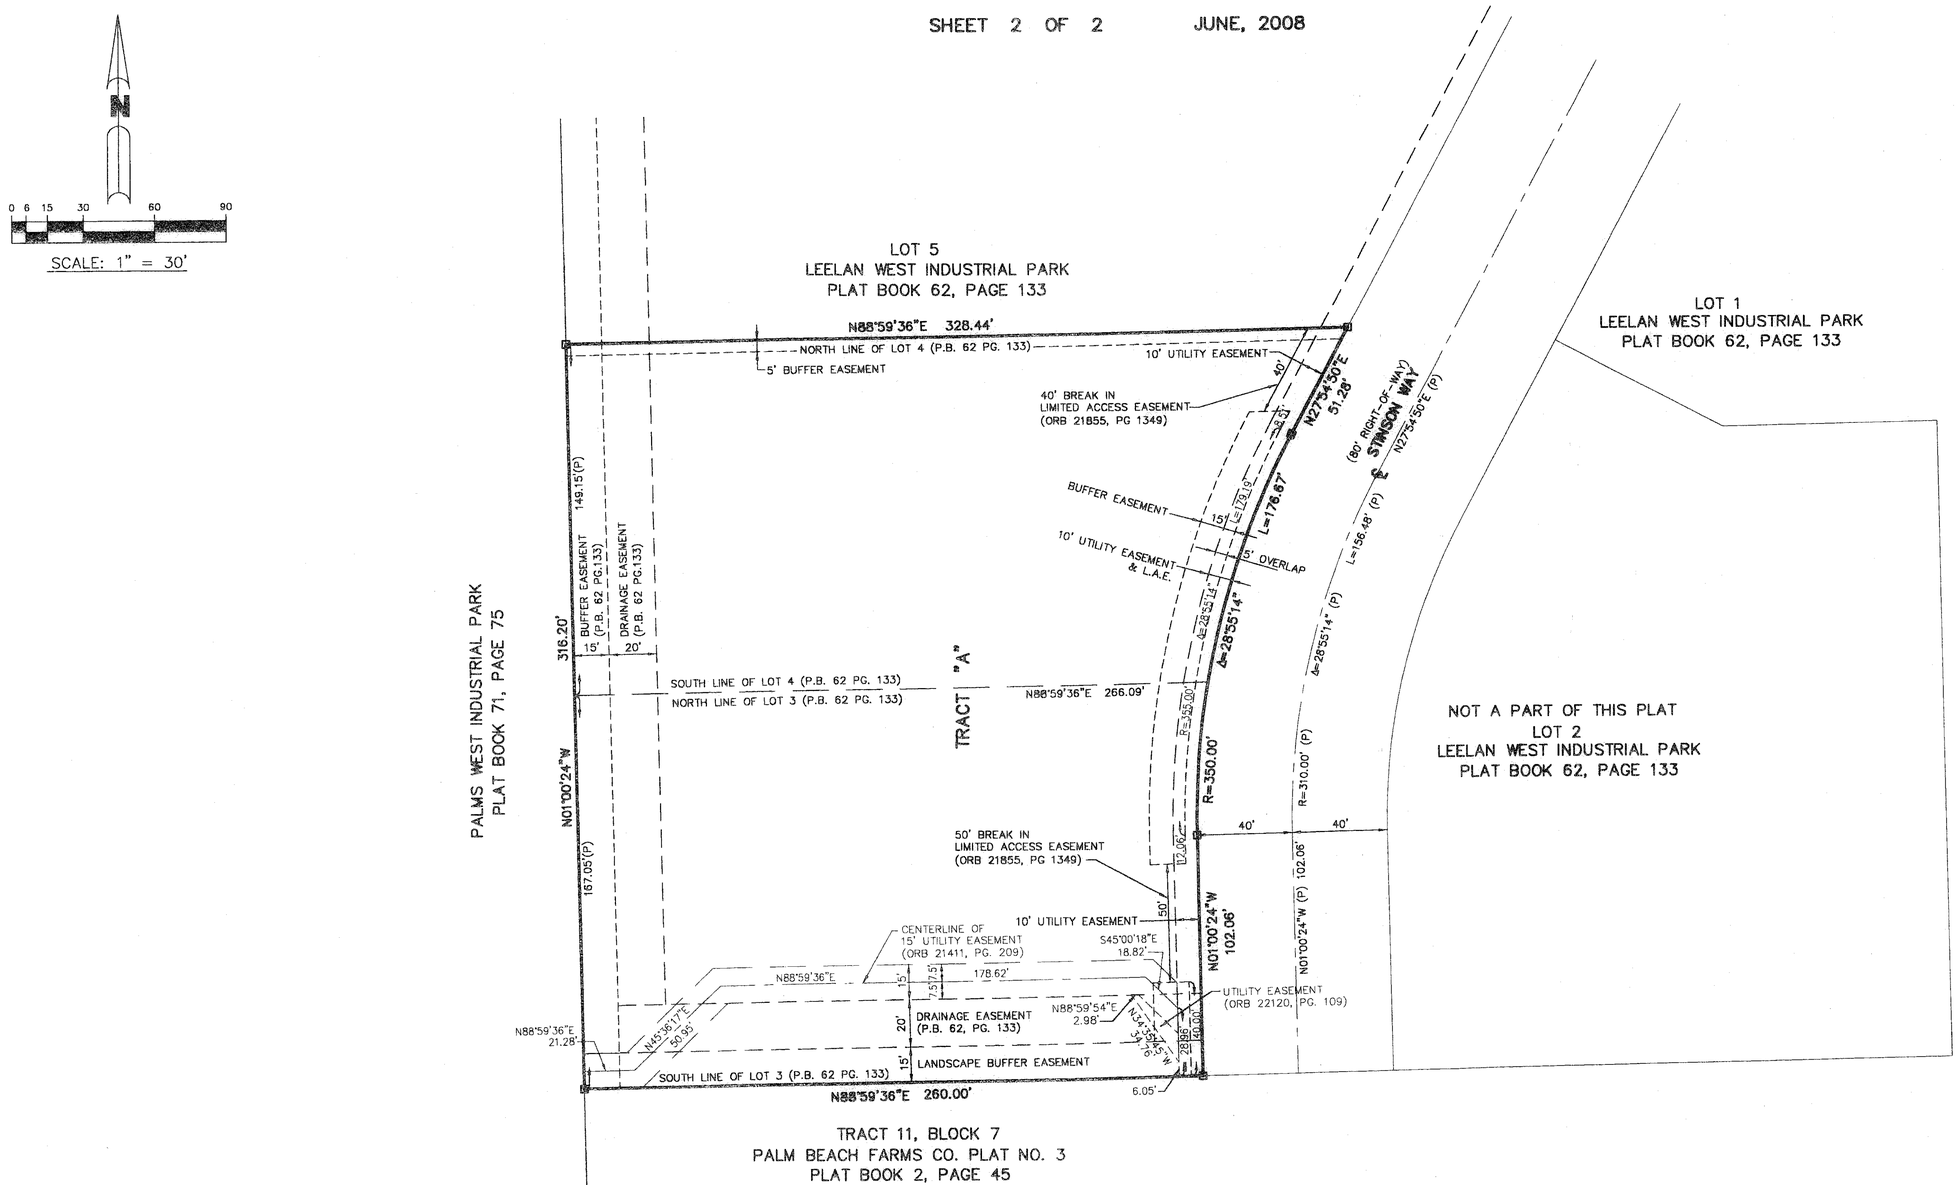

JOB No. 05-020