08130

PERIMETER
SURVEYING & MAPPING
Prepared by: Jeff S. Hodapp, P.S.M.
Certificate of Authorization No. LB7264
949A Clint Moore Road
Boca Raton, Florida 33487
Tel: (561) 241-9988
Fax: (561) 241-5182

FRANKLIN AT DELRAY BEACH

ALL OF LOTS 4 AND 5, TOGETHER WITH A PORTION OF LOTS 1, 2, 3 AND 6, "LAMBERT TRAILER COURT", (P.B. 22, PG. 41, P.B.C.R.), TOGETHER WITH ALL OF "PROFESSIONAL OFFICE PLAZA FOR ACQUILANO", (P.B. 44, PG. 147, P.B.C.R.) TOGETHER WITH A PORTION OF THE NORTH 15 FEET OF THE SOUTH ONE-HALF OF THE SOUTHEAST 1/4 OF THE NORTHWEST 1/4 OF THE SOUTHWEST 1/4 OF SECTION 21, TOWNSHIP 46 SOUTH, RANGE 43 EAST, PALM BEACH COUNTY, FLORIDA, CITY OF DELRAY BEACH, PALM BEACH COUNTY, FLORIDA

FEBRUARY, 2012

76

SHEET 3 OF 4

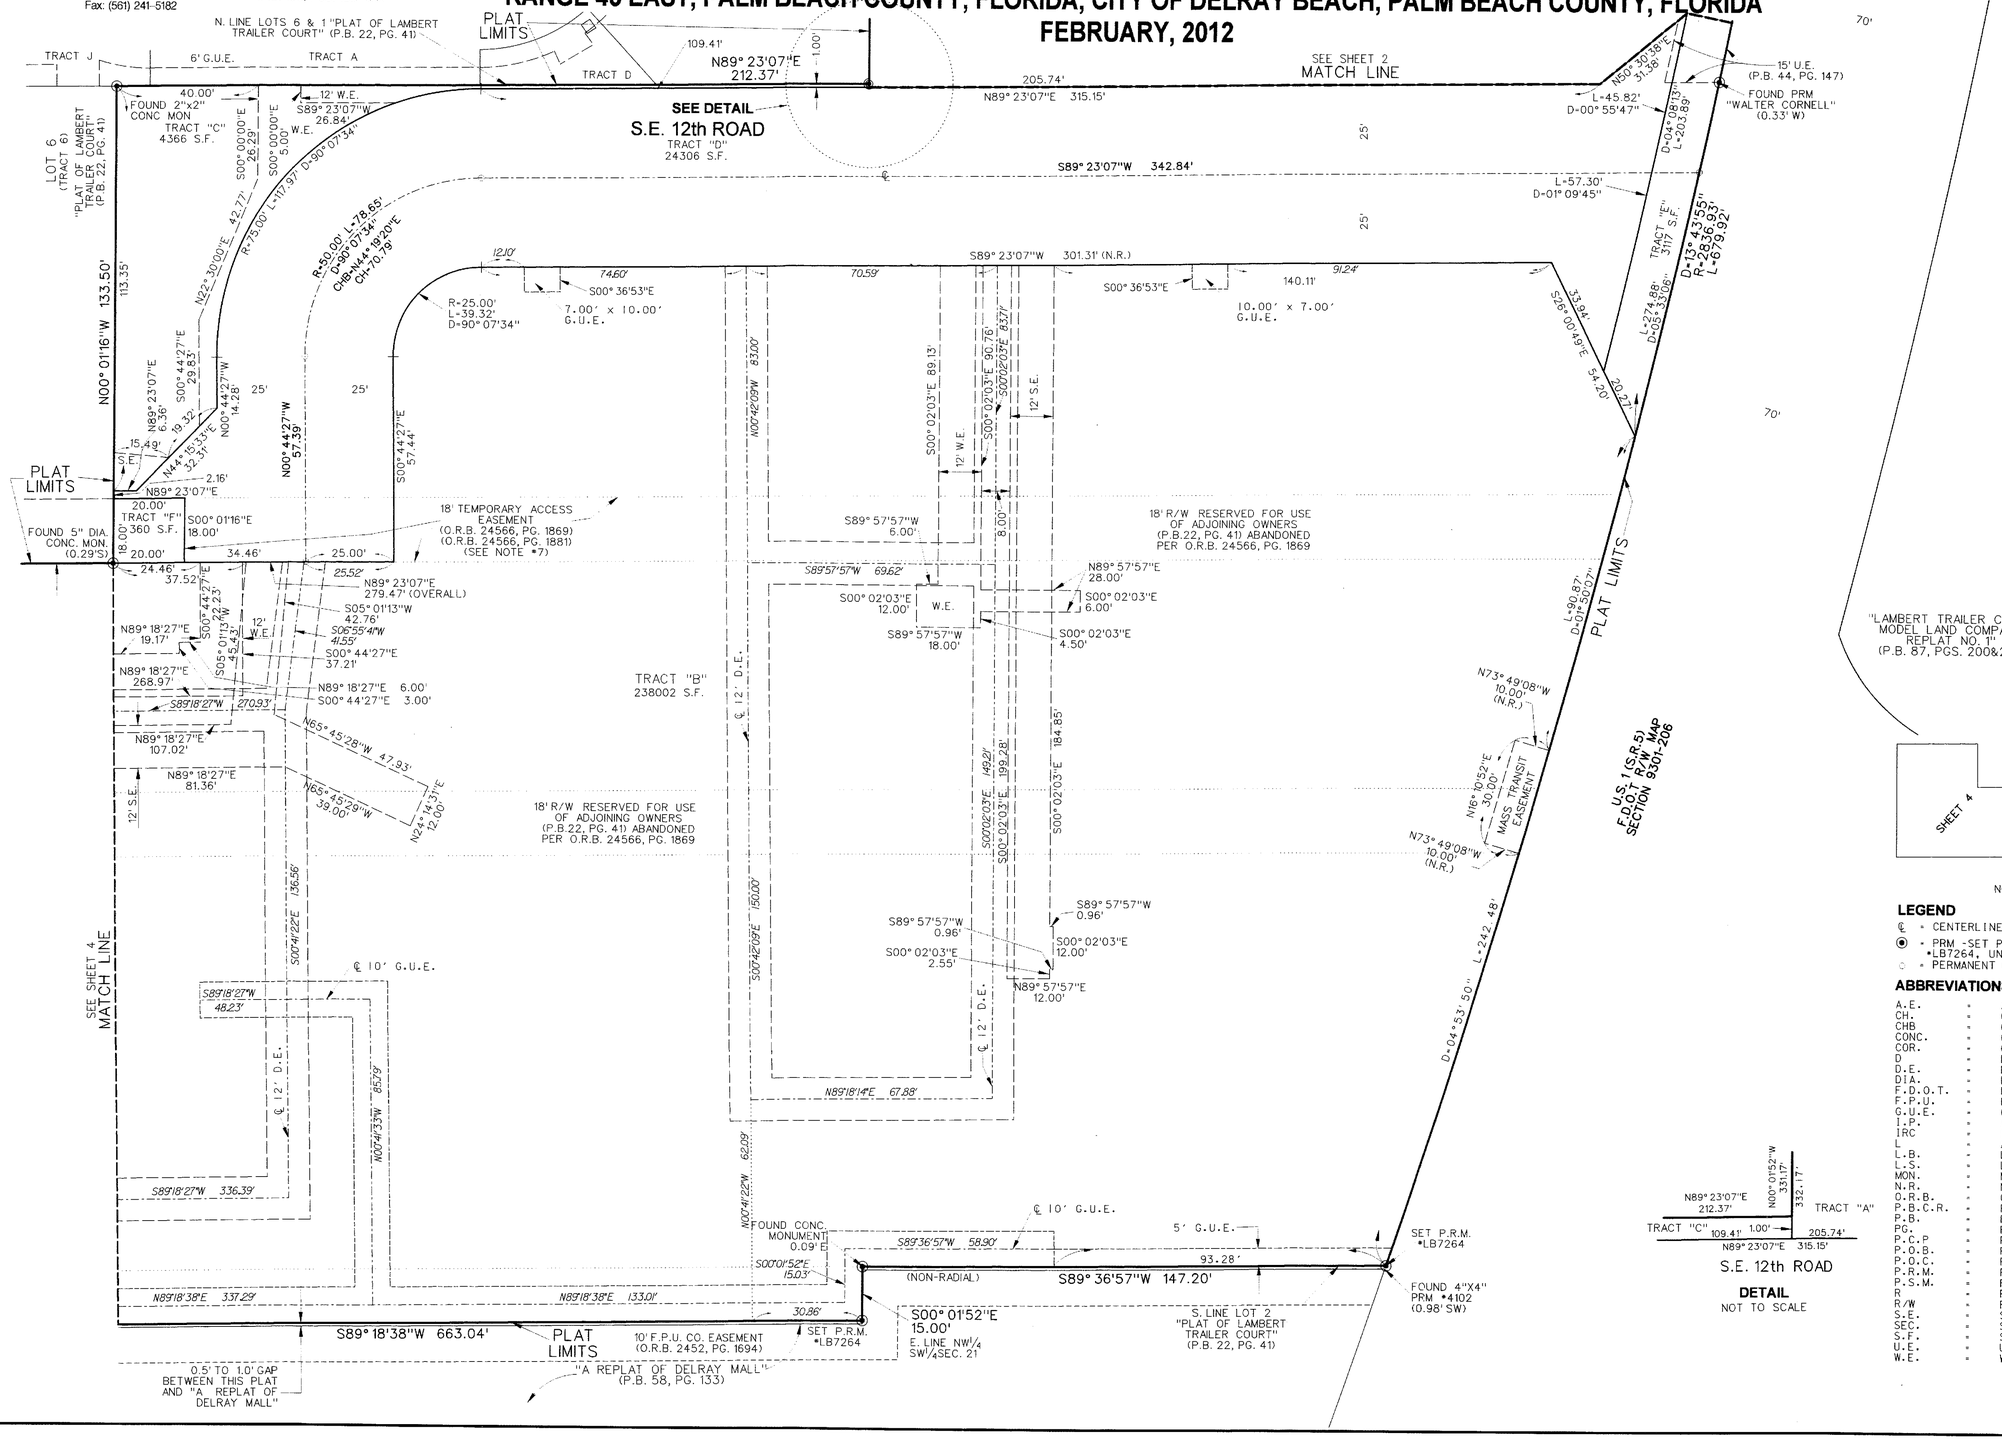

LEGEND

- ℄ - CENTERLINE
- ◉ - PRM -SET PERMANENT REFERENCE MONUMENT *LB7264, UNLESS NOTED OTHERWISE
- ○ - PERMANENT CONTROL POINT

ABBREVIATIONS:

A.E.	-	ACCESS EASEMENT
CH.	-	CHORD
CHB	-	CHORD BEARING
CONC.	-	CONCRETE
COR.	-	CORNER
D	-	DELTA (CENTRAL ANGLE)
D.E.	-	DRAINAGE EASEMENT
DIA.	-	DIAMETER
F.D.O.T.	-	FLORIDA DEPARTMENT OF TRANSPORTATION
F.P.U.	-	FLORIDA PUBLIC UTILITIES
G.U.E.	-	GENERAL UTILITY EASEMENT
I.P.	-	IRON PIPE
IRC	-	IRON ROD & CAP
L	-	ARC LENGTH
L.B.	-	LICENSED BUSINESS
L.S.	-	LICENSED SURVEYOR
MON.	-	MONUMENT
N.R.	-	NON-RADIAL
O.R.B.	-	OFFICIAL RECORDS BOOK
P.B.C.R.	-	PALM BEACH COUNTY RECORDS
P.B.	-	PLAT BOOK
PG.	-	PAGE
P.C.P	-	PERMANENT CONTROL POINT
P.O.B.	-	POINT OF BEGINNING
P.O.C.	-	POINT OF COMMENCEMENT
P.R.M.	-	PERMANENT REFERENCE MONUMENT
P.S.M.	-	PROFESSIONAL SURVEYOR & MAPPER
R	-	RADIUS
R/W	-	RIGHT-OF-WAY
S.E.	-	SEWER EASEMENT
SEC.	-	SECTION
S.F.	-	SQUARE FEET
U.E.	-	UTILITY EASEMENT
W.E.	-	WATER EASEMENT