ARCHSTONE-FUTURA ENCLAVE

BEING A PARCEL OF LAND LYING IN THE EAST (1/2) OF SECTION 1, TOWNSHIP 44 SOUTH, RANGE 41 EAST, VILLAGE OF ROYAL PALM BEACH, PALM BEACH COUNTY, FLORIDA.

JANUARY 2012

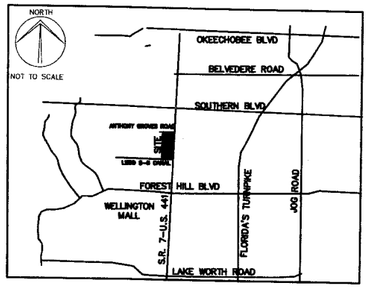

VICINITY MAP
(NOT TO SCALE)

SHEET INDEX

SHEET 1	DESCRIPTION, DEDICATIONS, CERTIFICATIONS AND KEY MAP
SHEET 2	ADDITIONAL CERTIFICATIONS
SHEETS 3-4	PLAT BOUNDARY
SHEETS 5-6	VILLAGE OF WELLINGTON UTILITIES WATER EASEMENT
SHEETS 7-8	VILLAGE OF WELLINGTON UTILITIES SANITARY SEWER & LIFT STATION EASEMENT

NORTH

SCALE 1" = 50'

0 50

SCALE IN FEET

THIS INSTRUMENT WAS PREPARED BY:
MARK R. MINTER, P.S.M. #5785 OF
CRAVEN THOMPSON & ASSOCIATES, INC.
ENGINEERS · PLANNERS · SURVEYORS
3563 N.W. 53RD STREET FORT LAUDERDALE, FLORIDA 33309
TEL.: (954) 739-6400 FAX: (954) 739-6409

JUNE 2011 06-005.3

125

STATE OF FLORIDA
COUNTY OF PALM BEACH

THIS PLAT WAS FILED FOR RECORD AT THIS _____ DAY OF _____, 20__ AND DULY RECORDED IN PLAT BOOK NO. _____

SHARON R. BOCK,
CLERK & COMPTROLLER

BY _____ DEPUTY CLERK
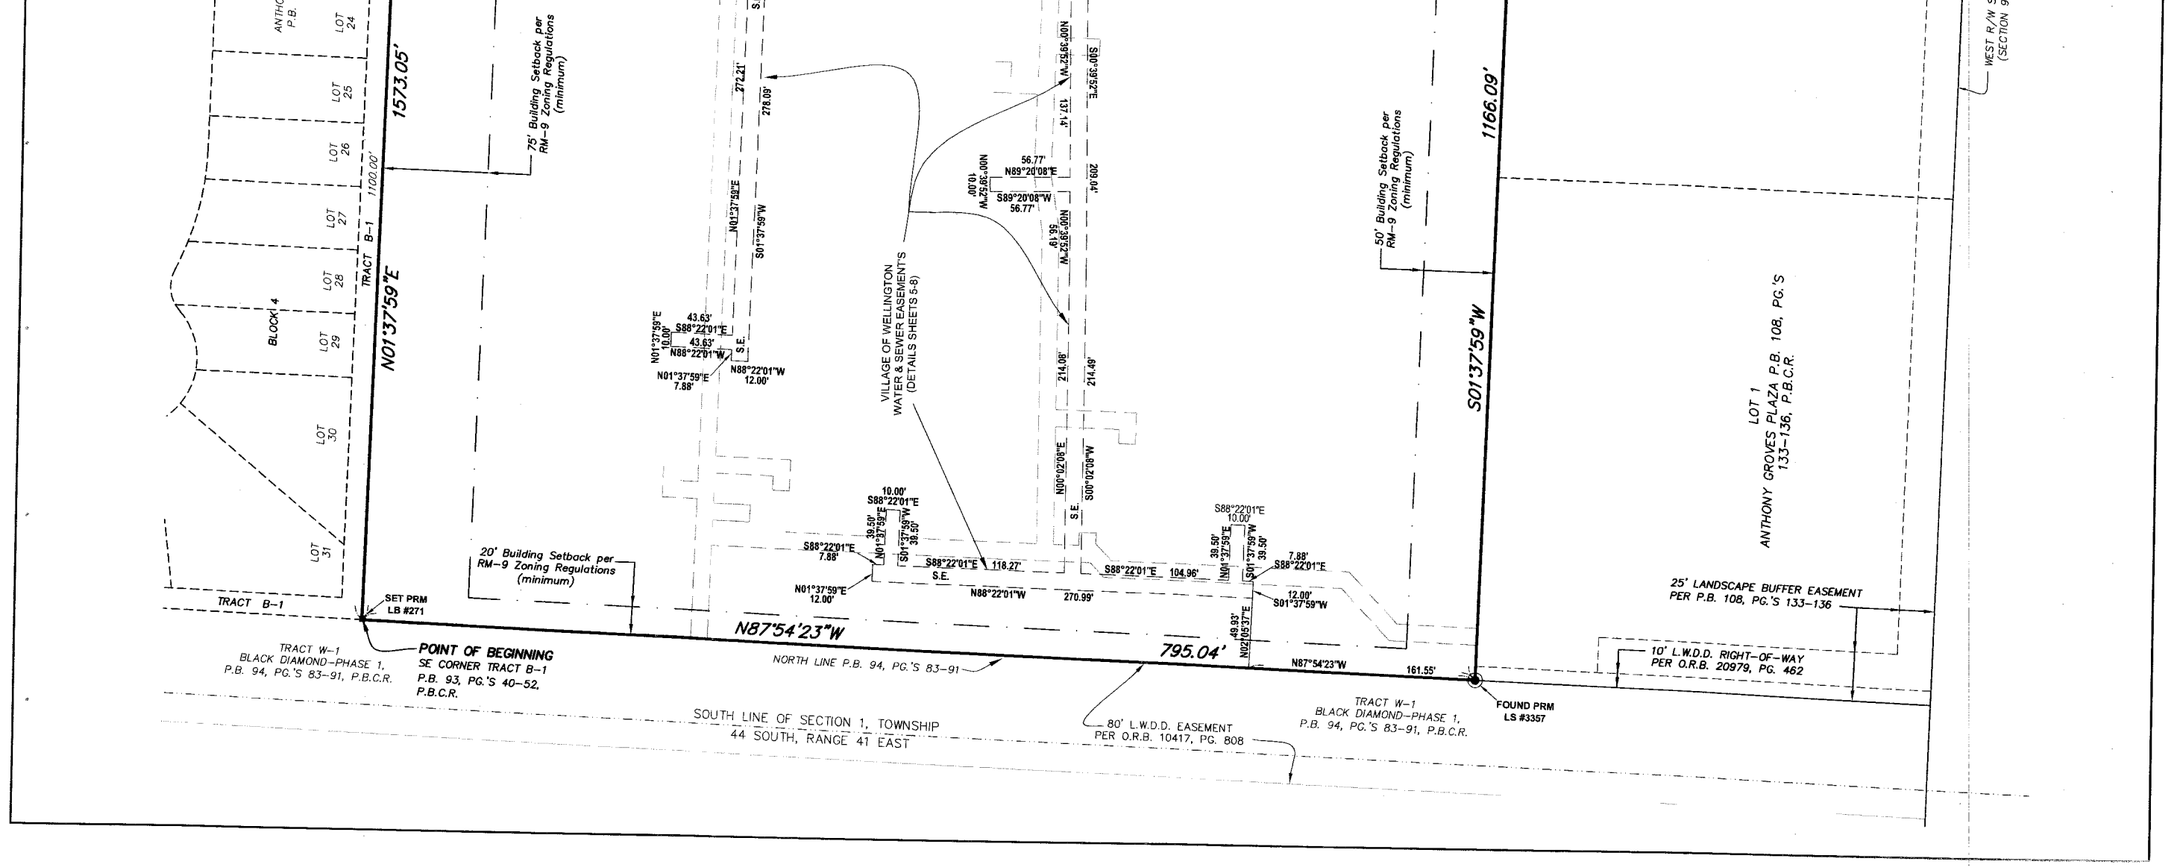
SHEET 7 OF 8 SHEETS