PALM BEACH GARDENS ELEMENTARY SCHOOL

180

BEING A PORTION OF SECTION 7, TOWNSHIP 42 SOUTH, RANGE 43 EAST,
CITY OF PALM BEACH GARDENS, PALM BEACH COUNTY, FLORIDA

07-16-2012

GRAPHIC SCALE
50 0 25 50 100 200
(IN FEET)
1 INCH = 50 FT.

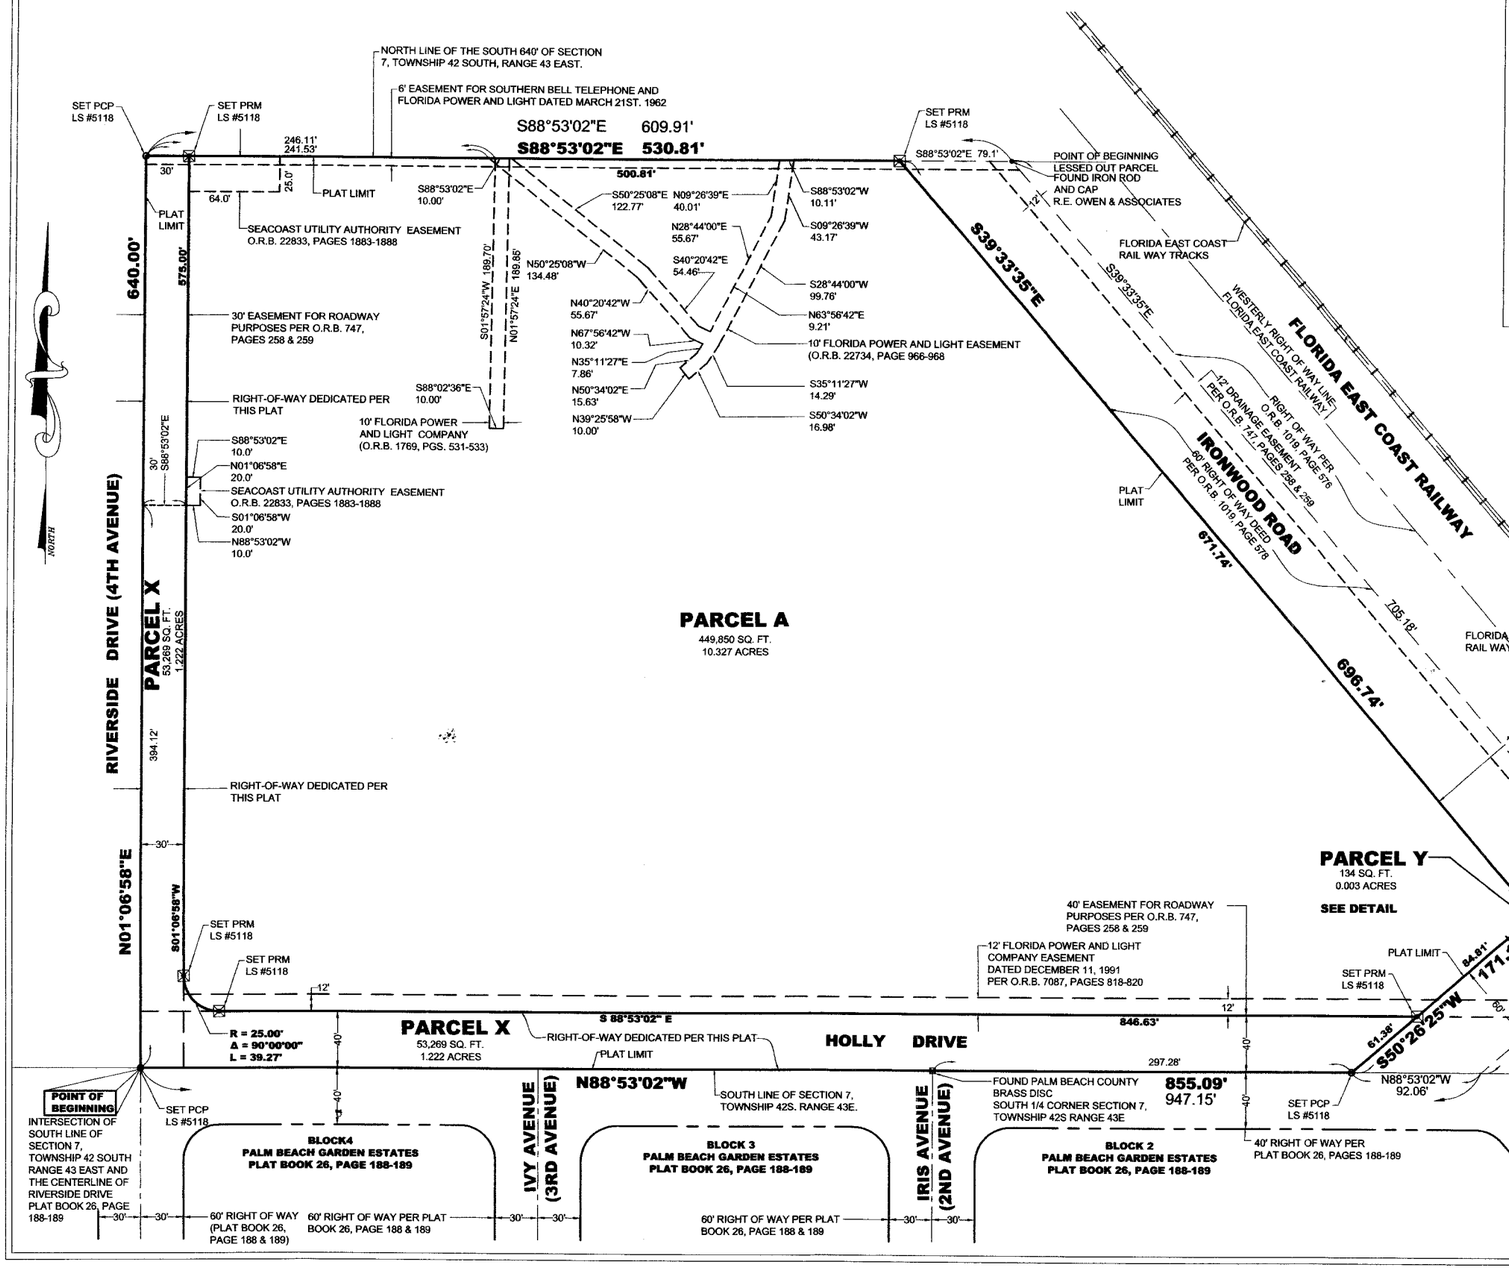

PARCEL Y DETAIL:

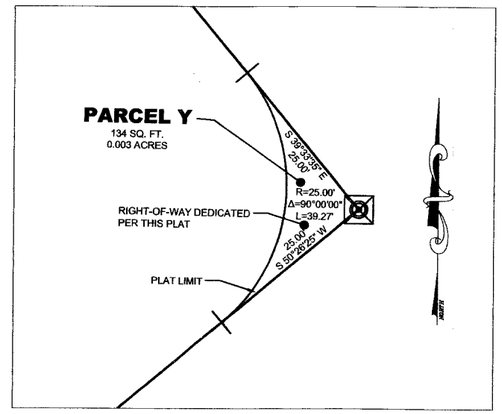

GRAPHIC SCALE
10 0 5 10 20 40
(IN FEET)
1 INCH = 10 FT.

NOTICE:

THIS PLAT, AS RECORDED IN ITS GRAPHIC FORM, IS THE OFFICIAL DEPICTION OF THE SUBDIVIDED LANDS DESCRIBED HEREIN AND WILL IN NO CIRCUMSTANCES BE SUPPLANTED IN AUTHORITY BY ANY OTHER GRAPHIC OR DIGITAL FORM OF THE PLAT. THERE MAY BE ADDITIONAL RESTRICTIONS THAT ARE NOT RECORDED ON THIS PLAT THAT MAY BE FOUND IN THE PUBLIC RECORDS OF THIS COUNTY.

PLAT NOTES:

BEARINGS SHOWN HEREON ARE RELATIVE TO PALM BEACH COUNTY SECTIONAL DATA FOR THE SOUTH LINE OF SECTION 7, TOWNSHIP 42 SOUTH, RANGE 42 EAST, HAVING A BEARING OF N88°53'02"W.

LEGEND:

L.B.	FLORIDA DEPARTMENT OF BUSINESS AND PROFESSIONAL REGULATION CERTIFICATE OF AUTHORIZATION LICENSED BUSINESS DESIGNATION
LS	LICENSED SURVEYOR
O.R.B.	OFFICIAL RECORD BOOK
D.B.	DEED BOOK
P.B.C.R.	PALM BEACH COUNTY RECORD
PG.	PAGE
☒	PERMANENT REFERENCE MONUMENT (PRM) #5118
SQ. FT.	SQUARE FEET

PREPARED BY:
Heller - Weaver and Sheremeta, inc.
Engineers ... Surveyors and Mappers
L.B. NO. 0003449
310 S.E. 1ST STREET, SUITE 5 DELRAY BEACH, FLORIDA 33483
(561) 243-8700 - FAX (561) 243-8777