08156-C 0935-005

PERIMETER
SURVEYING & MAPPING
Certificate of Authorization No. LB7264
Prepared by: Jeff S. Hodapp, P.S.M.
949A Clint Moore Road
Boca Raton, Florida 33487
Tel: (561) 241-9988
Fax. (561) 241-5182

ATLANTIC COMMONS - PLAT FOUR

A PORTION OF THE ATLANTIC COMMONS PUD
BEING A REPLAT OF A PORTION OF TRACTS 97, 98, 127 AND 128 IN SECTION 17, TOWNSHIP 46 SOUTH, RANGE 42 EAST, "PALM BEACH FARMS CO. PLAT NO.1" (P.B. 2, PGS 26-28, P.B.C.R.) SECTION 17, TOWNSHIP 46 SOUTH, RANGE 42 EAST, PALM BEACH COUNTY, FLORIDA.

59

SHEET 2 OF 2

LEGEND:

⊙	-	SET P.R.M. (UNLESS OTHERWISE NOTED)-4" X4" CONC. MON. WITH ALUMINUM DISK STAMPED P.R.M.•LB7264
℄	-	CENTERLINE

ABBREVIATIONS:
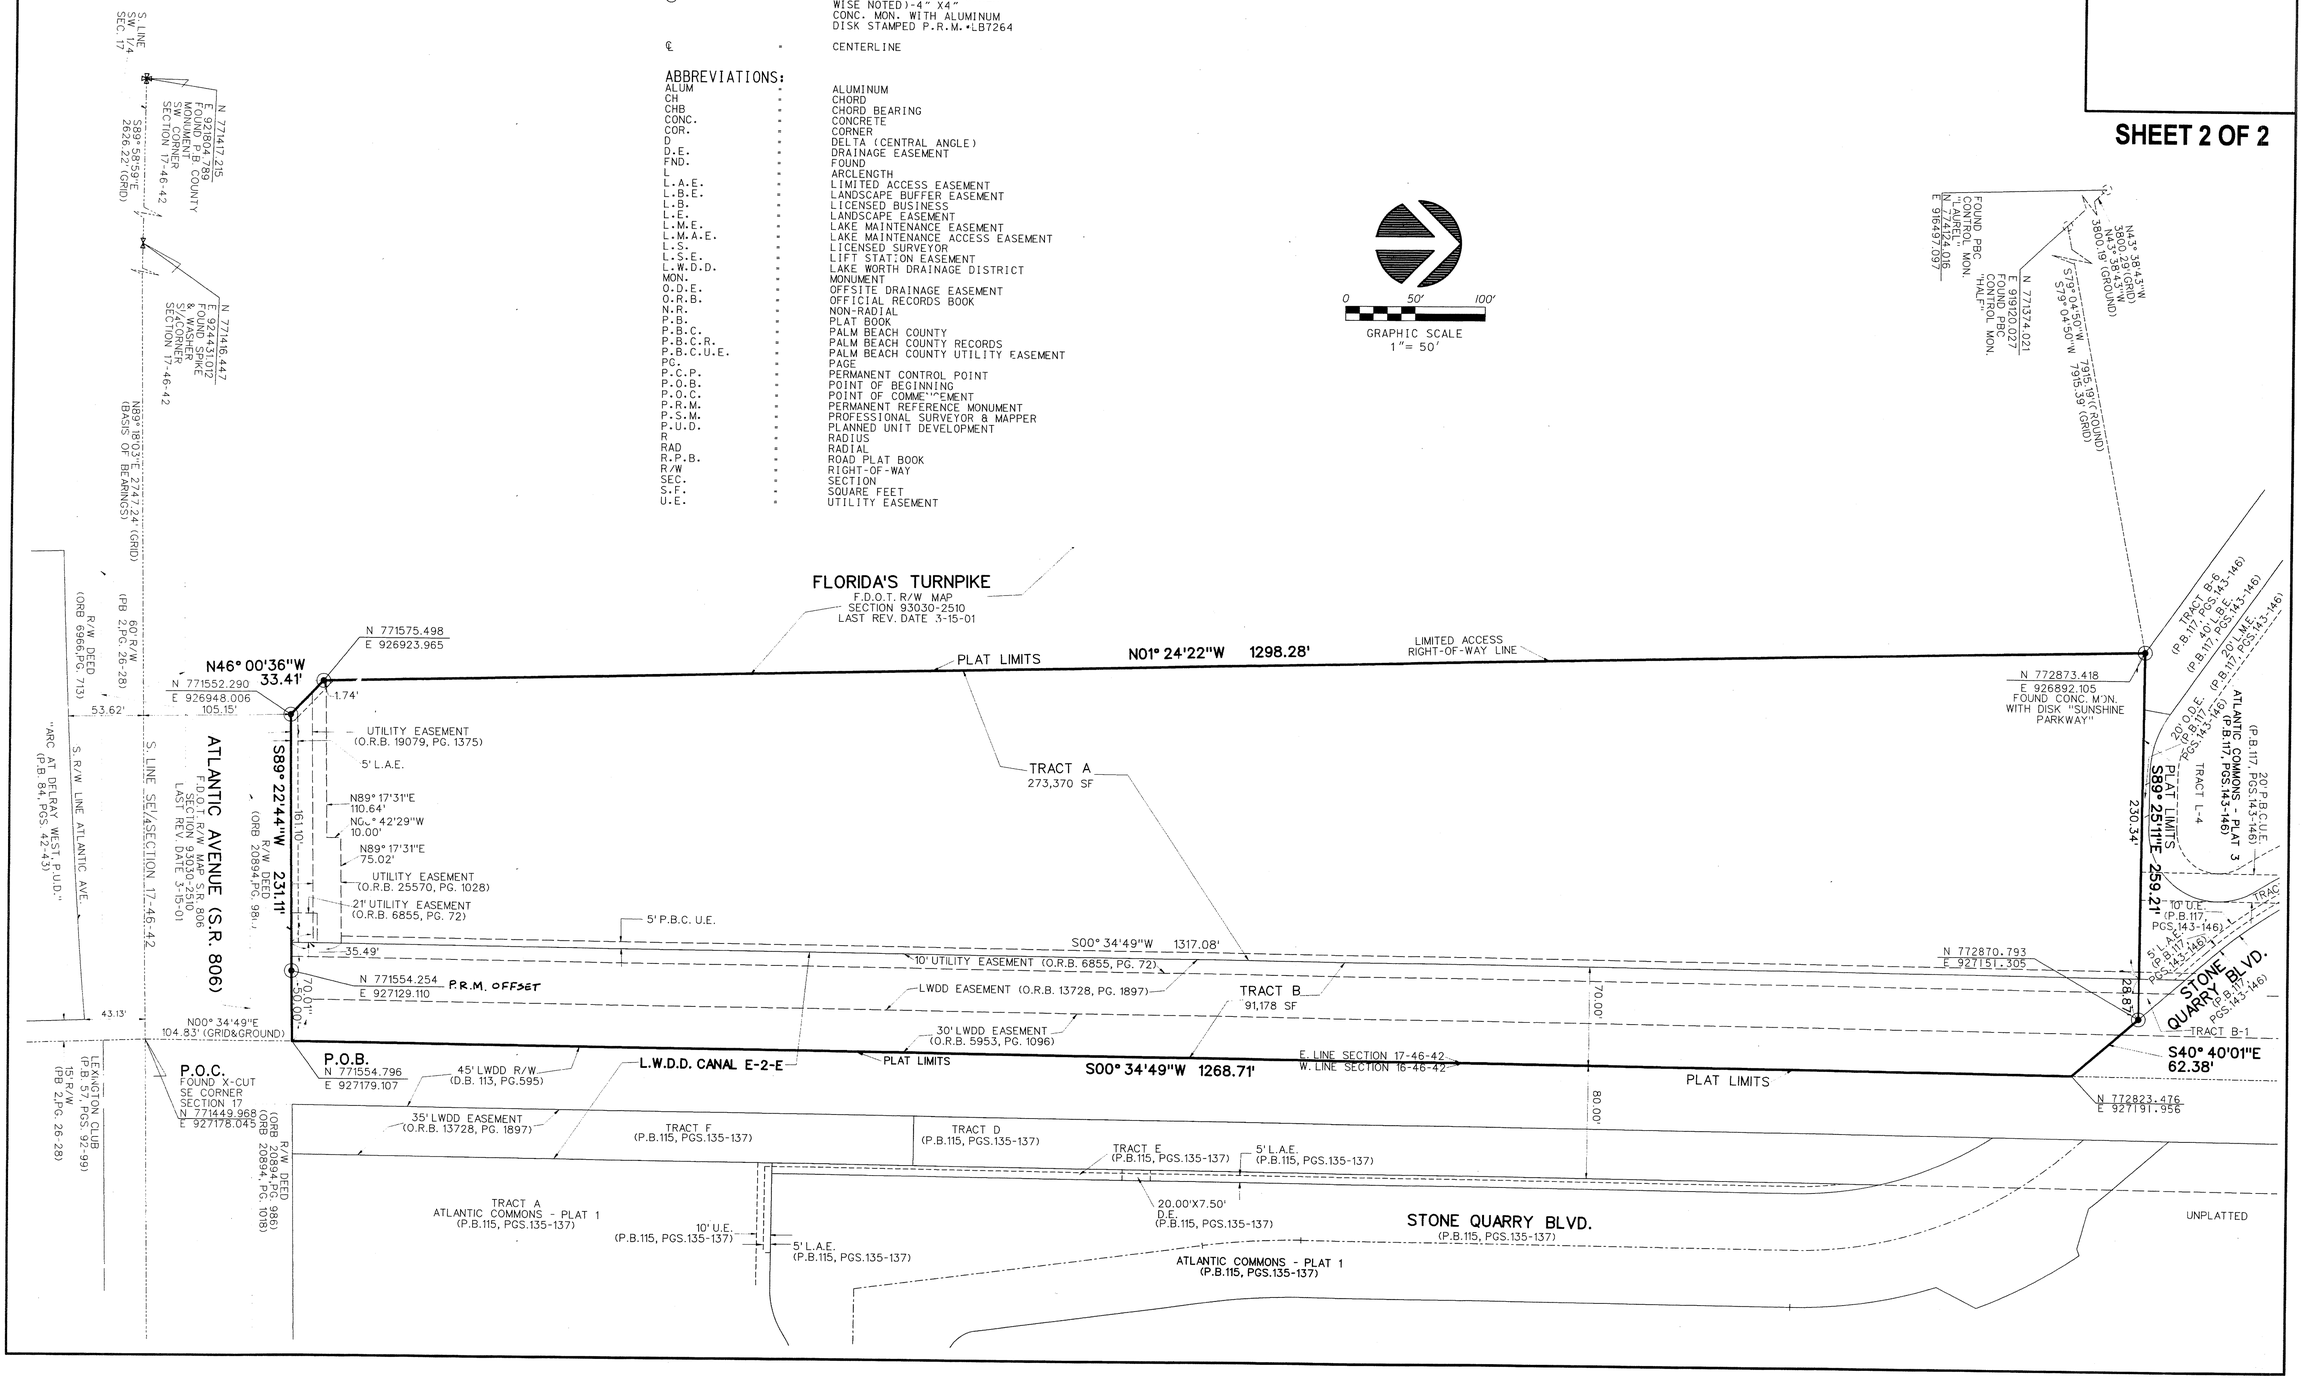
ALUM	-	ALUMINUM
CH	-	CHORD
CHB	-	CHORD BEARING
CONC.	-	CONCRETE
COR.	-	CORNER
D	-	DELTA (CENTRAL ANGLE)
D.E.	-	DRAINAGE EASEMENT
FND.	-	FOUND
L	-	ARCLENGTH
L.A.E.	-	LIMITED ACCESS EASEMENT
L.B.E.	-	LANDSCAPE BUFFER EASEMENT
L.B.	-	LICENSED BUSINESS
L.E.	-	LANDSCAPE EASEMENT
L.M.E.	-	LAKE MAINTENANCE EASEMENT
L.M.A.E.	-	LAKE MAINTENANCE ACCESS EASEMENT
L.S.	-	LICENSED SURVEYOR
L.S.E.	-	LIFT STATION EASEMENT
L.W.D.D.	-	LAKE WORTH DRAINAGE DISTRICT
MON.	-	MONUMENT
O.D.E.	-	OFFSITE DRAINAGE EASEMENT
O.R.B.	-	OFFICIAL RECORDS BOOK
N.R.	-	NON-RADIAL
P.B.	-	PLAT BOOK
P.B.C.	-	PALM BEACH COUNTY
P.B.C.R.	-	PALM BEACH COUNTY RECORDS
P.B.C.U.E.	-	PALM BEACH COUNTY UTILITY EASEMENT
PG.	-	PAGE
P.C.P.	-	PERMANENT CONTROL POINT
P.O.B.	-	POINT OF BEGINNING
P.O.C.	-	POINT OF COMMENCEMENT
P.R.M.	-	PERMANENT REFERENCE MONUMENT
P.S.M.	-	PROFESSIONAL SURVEYOR & MAPPER
P.U.D.	-	PLANNED UNIT DEVELOPMENT
R	-	RADIUS
RAD	-	RADIAL
R.P.B.	-	ROAD PLAT BOOK
R/W	-	RIGHT-OF-WAY
SEC.	-	SECTION
S.F.	-	SQUARE FEET
U.E.	-	UTILITY EASEMENT