136

OKEECHOBEE STEAKHOUSE

A REPLAT OF A PORTION OF LOTS 1, 2, 3 AND 4, BLOCK 2, "AMENDED PLAT OF BLOCKS 1, 2, 3, 4, 5, 6 AND THE NORTHERN PART OF BLOCK A, WEST GATE ESTATES NORTHERN SECTION", AS RECORDED IN PLAT BOOK 9, PAGE 20, AND LOTS 27 AND 28, BLOCK 7, AND LOTS 1 THROUGH 13 AND LOTS 31 THROUGH 37, BLOCK 8, "WEST GATE ESTATES (NORTHERN SECTION)", AS RECORDED IN PLAT BOOK 8, PAGE 38, ALL IN THE PUBLIC RECORDS OF PALM BEACH COUNTY, FLORIDA, AND LYING IN SECTION 30, TOWNSHIP 43 SOUTH, RANGE 43 EAST, PALM BEACH COUNTY, FLORIDA.

SHEET 3 OF 3

STATE OF FLORIDA
COUNTY OF PALM BEACH
THIS PLAT WAS FILED FOR RECORD AT _____, __.M., THIS _____ DAY OF _____, 2014, AND DULY RECORDED IN PLAT BOOK NO. _____ ON PAGE _____.

SHARON R. BOCK
CLERK AND COMPTROLLER

BY:_____D.C.

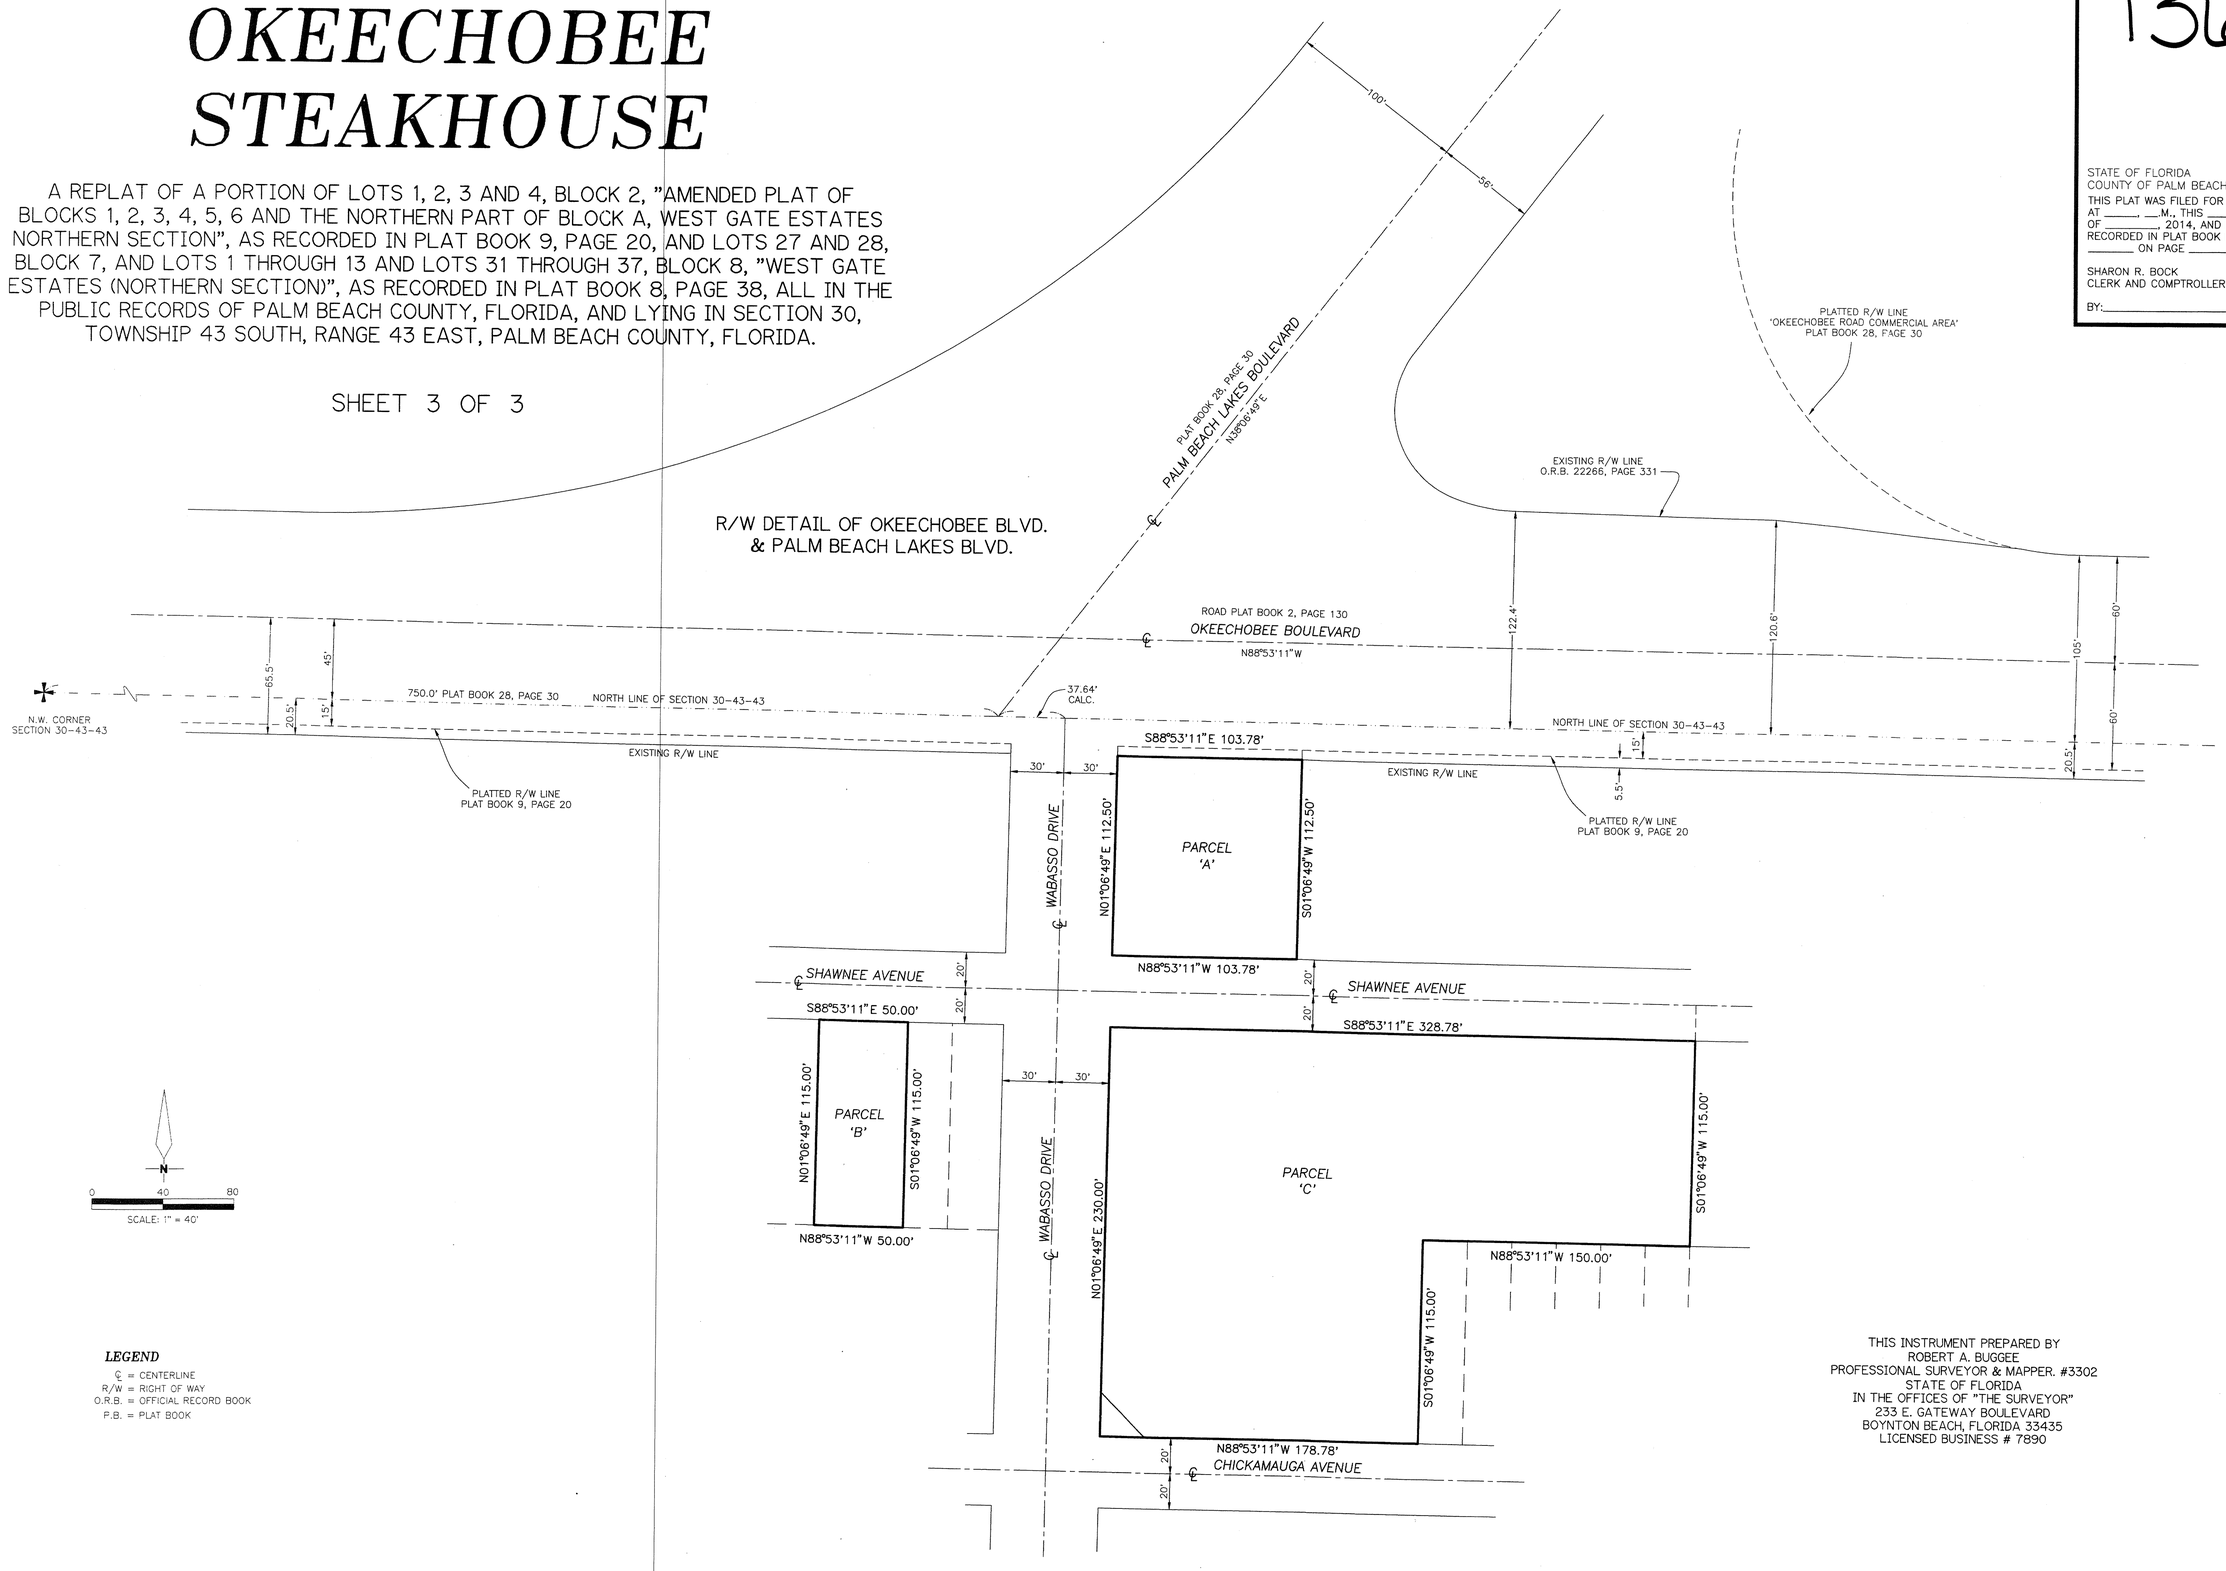

LEGEND

℄ = CENTERLINE
R/W = RIGHT OF WAY
O.R.B. = OFFICIAL RECORD BOOK
P.B. = PLAT BOOK

THIS INSTRUMENT PREPARED BY
ROBERT A. BUGGEE
PROFESSIONAL SURVEYOR & MAPPER. #3302
STATE OF FLORIDA
IN THE OFFICES OF "THE SURVEYOR"
233 E. GATEWAY BOULEVARD
BOYNTON BEACH, FLORIDA 33435
LICENSED BUSINESS # 7890