TROPICAL SHIPPING CORPORATE CENTER

A REPLAT OF A PORTION OF BIRDSALL INDUSTRIAL PARK (PLAT BOOK 50, PAGE 6, P.B.C.R.), AND
A REPLAT OF A PORTION OF PORT INDUSTRIAL CENTER (PLAT BOOK 56, PAGES 150 & 151, P.B.C.R.)
LYING IN SECTION 32, TOWNSHIP 42 SOUTH, RANGE 43 EAST
CITY OF RIVIERA BEACH, PALM BEACH COUNTY, FLORIDA

SEPTEMBER, 2015

121

SHEET 2 OF 2

B 2/8/16

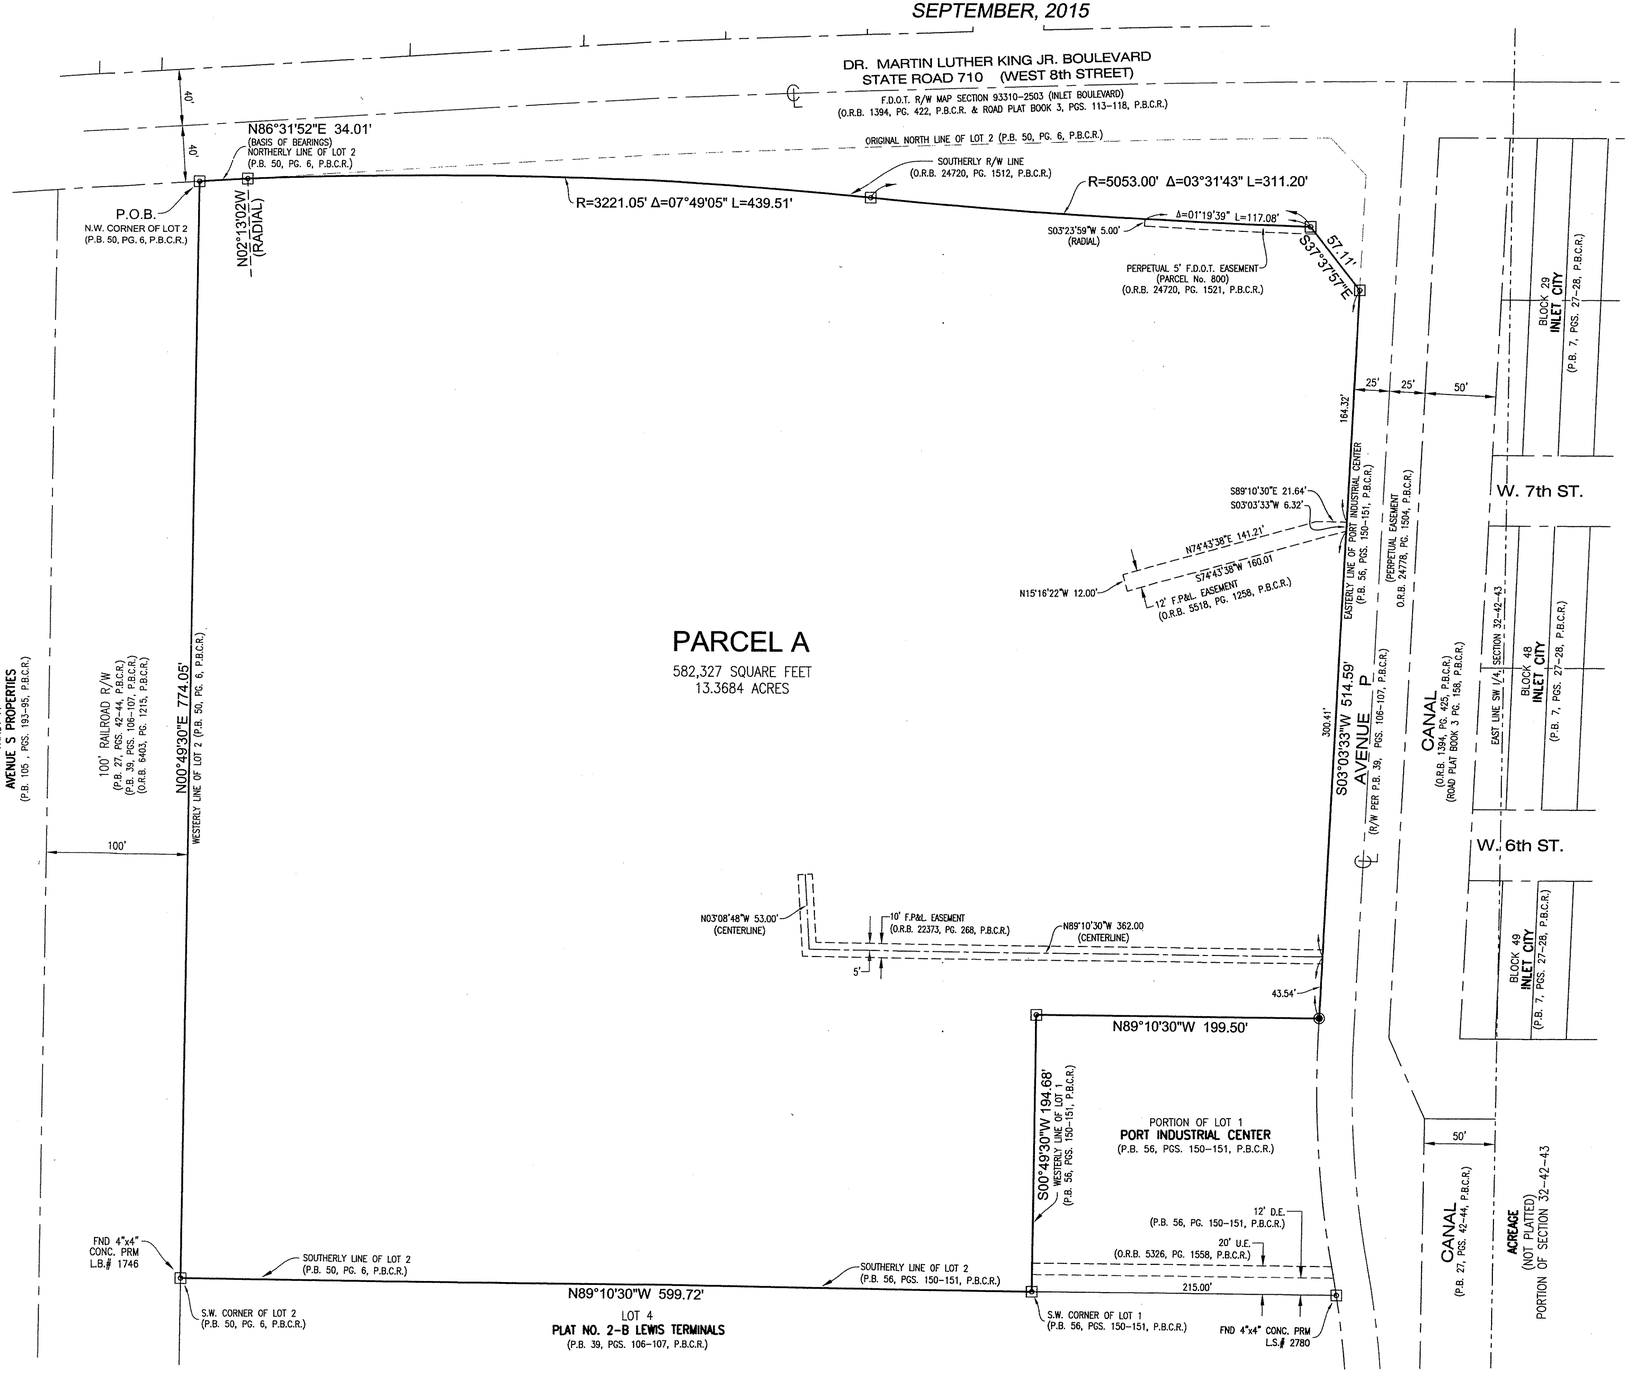

N

GRAPHIC SCALE

50 0 25 50 100 200

(IN FEET)
1 INCH = 50 FEET

LEGEND:

R	INDICATES RADIUS
Δ	INDICATES CENTRAL ANGLE (DELTA)
L	INDICATES ARC DISTANCE
F.D.O.T.	INDICATES FLORIDA DEPARTMENT OF TRANSPORTATION
LB	INDICATES LICENSED BUSINESS
O.R.B.	INDICATES OFFICIAL RECORDS BOOK
P.B.C.R.	INDICATES PALM BEACH COUNTY RECORDS
P.B.	INDICATES PLAT BOOK
PG.	INDICATES PAGE
PGS.	INDICATES PAGES
R/W	INDICATES RIGHT-OF-WAY
PRM ◉	SET PERMANENT REFERENCE MONUMENT (MAG NAIL & DISK STAMPED "LB 6791 PRM", UNLESS OTHERWISE NOTED).
PRM ⊡	SET PERMANENT REFERENCE MONUMENT (4"x4"x24" CONCRETE MONUMENT WITH 2" DIAMETER BRASS DISK STAMPED "LB 6791 PRM", UNLESS OTHERWISE NOTED).
℄	INDICATES CENTER LINE

THIS INSTRUMENT PREPARED BY:
David E. Rohal, P.S.M. No. LS4315
CERTIFICATE OF AUTHORIZATION NO. LB6791
SEPTEMBER, 2015

Calvin, Giordano & Associates, Inc.
EXCEPTIONAL SOLUTIONS™
560 Village Boulevard • Suite 340 • West Palm Beach, FL 33409
Phone: 561.681.6161 • Fax: 561.684.6360