PL5611-001

LIFECHURCH.TV

BEING A REPLAT OF A PORTION OF TRACT 20, BLOCK 4, TOGETHER WITH
A PORTION OF TRACTS 4 AND 5, BLOCK 5, ALL OF PALM BEACH FARMS COMPANY PLAT NO. 3,
AS RECORDED IN PLAT BOOK 2, PAGES 45 THROUGH 54, OF THE PUBLIC RECORDS OF PALM BEACH COUNTY, FLORIDA,
LYING IN SECTION 34, TOWNSHIP 43 SOUTH, RANGE 42 EAST, PALM BEACH COUNTY, FLORIDA

THIS INSTRUMENT PREPARED BY
DAVID P. LINDLEY
OF
CAULFIELD and WHEELER, INC.
SURVEYORS – ENGINEERS – PLANNERS
7900 GLADES ROAD, SUITE 100
BOCA RATON, FLORIDA 33434 – (561)392-1991
CERTIFICATE OF AUTHORIZATION NO. LB3591

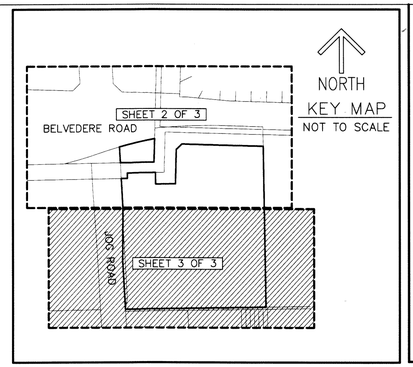

174

STATE OF FLORIDA
COUNTY OF PALM BEACH
THIS PLAT WAS FILED FOR
RECORD AT _____ M.
THIS ____ DAY OF _____
A.D. 20__ AND DULY RECORDED
IN PLAT BOOK _____ ON
PAGES _____ AND _____.

SHARON R. BOCK
CLERK AND COMPTROLLER

BY: _____
DEPUTY CLERK

SHEET 3 OF 3

LEGEND/ABBREVIATIONS

℄ – CENTERLINE
Δ – DELTA (CENTRAL ANGLE)
E – EASTING
L – ARC LENGTH
LAE – LIMITED ACCESS EASEMENT
LB – LICENSED BUSINESS
L.W.D.D. – LAKE WORTH DRAINAGE DISTRICT
N – NORTHING
O.R.B. – OFFICIAL RECORD BOOK
R – RADIUS
UE – UTILITY EASEMENT
■ PRM – DENOTES PERMANENT REFERENCE MONUMENT 4"x 4"x 24" CONCRETE MONUMENT WITH ALUMINUM DISK STAMPED "C&W PRM LB3591"

NORTH

GRAPHIC SCALE
40 0 20 40 80
(IN FEET)
1 INCH = 40 FEET

NOTES
COORDINATES, BEARINGS AND DISTANCES

COORDINATES SHOWN ARE GRID
DATUM = NAD 83 (90/98 ADJUSTMENT)
ZONE = FLORIDA EAST
LINEAR UNIT = US SURVEY FEET
COORDINATE SYSTEM 1983 STATE PLANE
TRANSVERSE MERCATOR PROJECTION
ALL DISTANCES ARE GROUND
SCALE FACTOR = 1.0000306
GROUND DISTANCE X SCALE FACTOR = GRID DISTANCE
BEARINGS AS SHOWN HEREON ARE GRID DATUM,
NAD 83 (90/98 ADJUSTMENT), FLORIDA EAST ZONE.
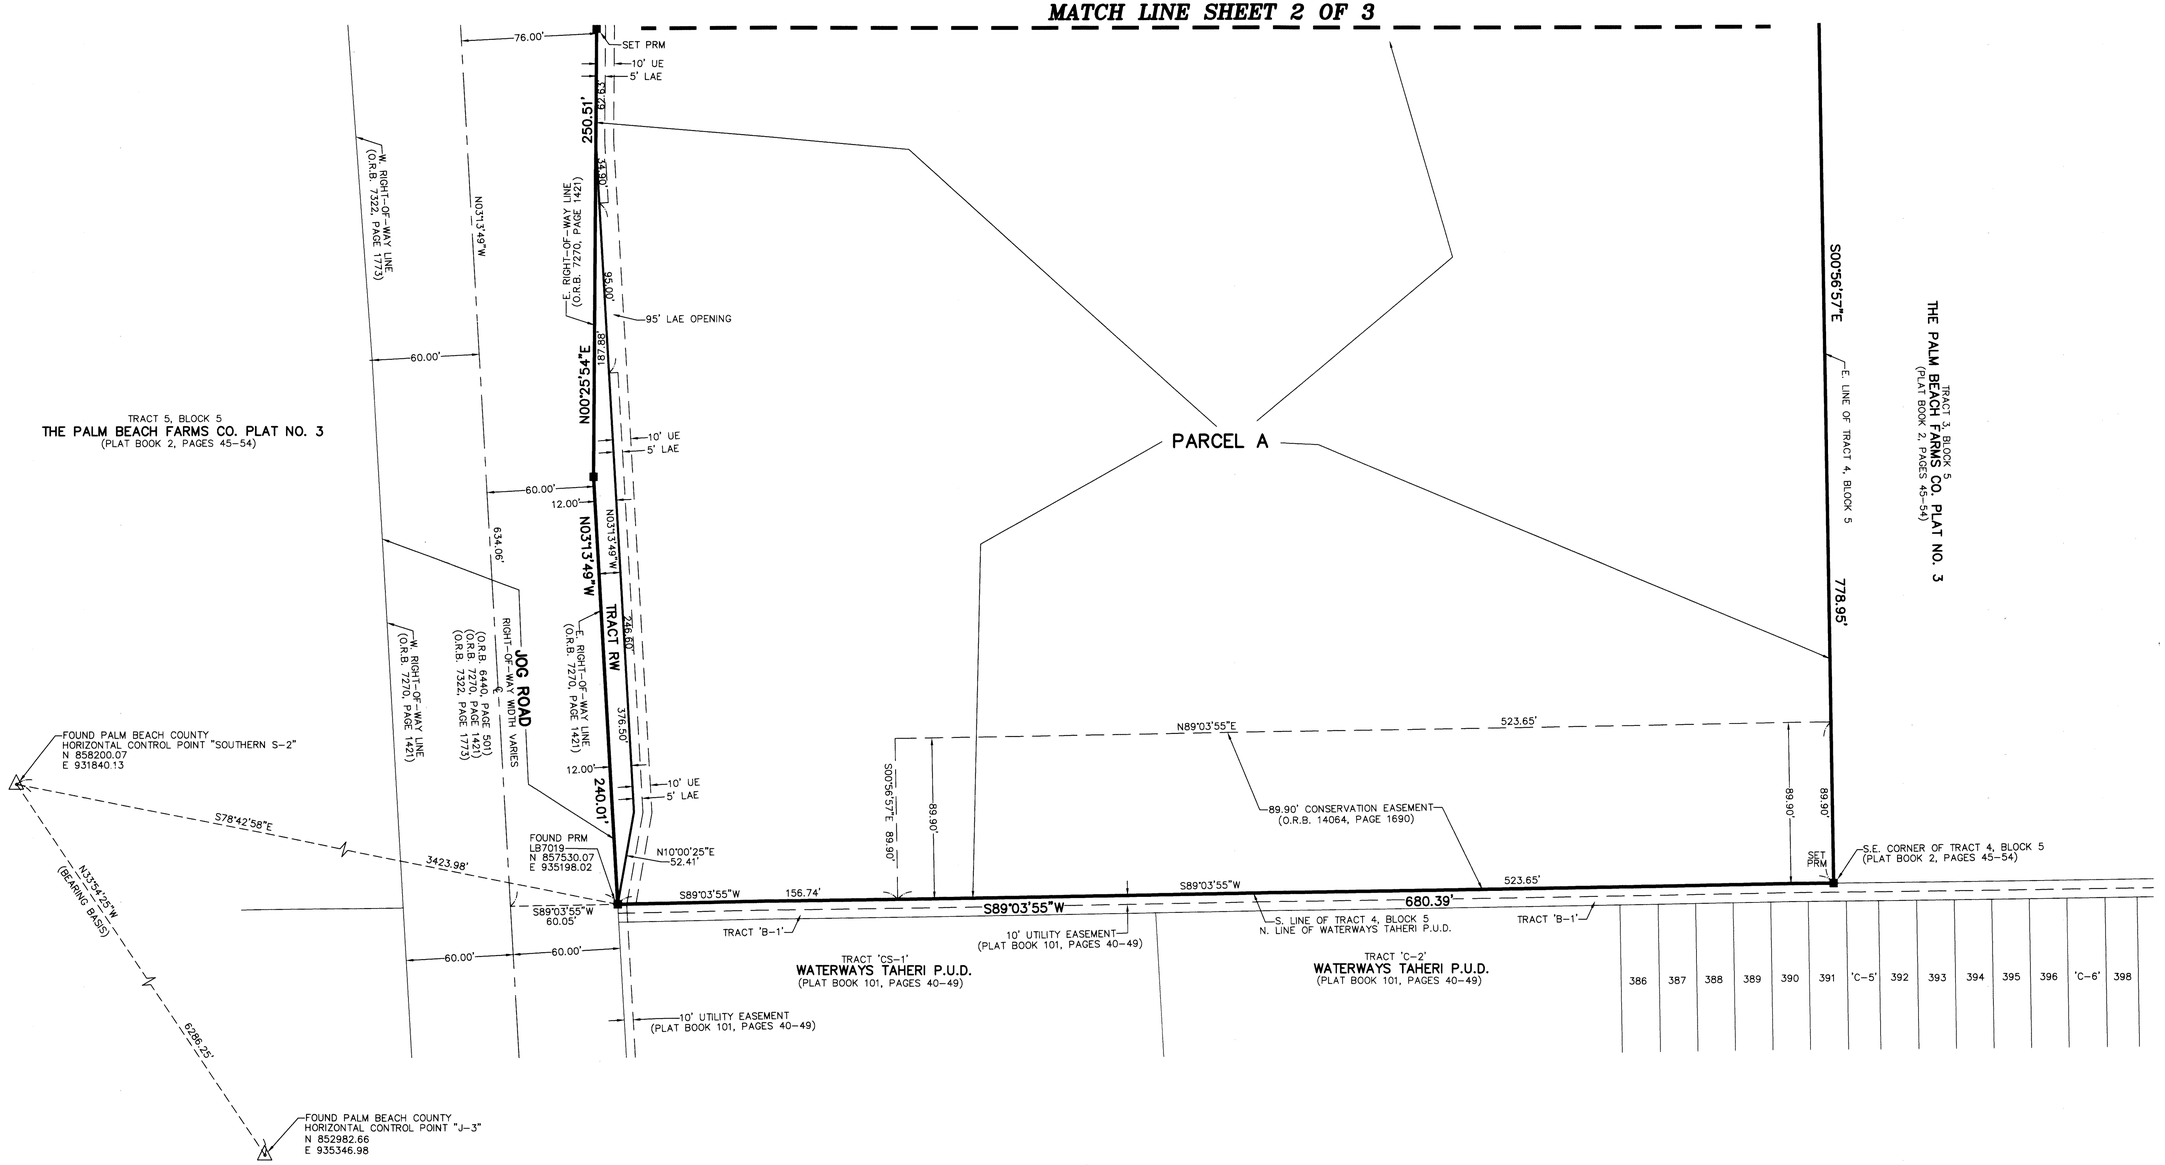
MATCH LINE SHEET 2 OF 3