MEDITERRANEA PHASE 2

BEING A REPLAT OF A PORTION OF THE PLAT OF WOODS EDGE AS RECORDED IN PLAT BOOK 50, PAGES 130 AND 131, PUBLIC RECORDS OF PALM BEACH COUNTY, FLORIDA, LYING IN SECTION 25, TOWNSHIP 42 SOUTH, RANGE 42 EAST, CITY OF RIVIERA BEACH, PALM BEACH COUNTY, FLORIDA.

125

COUNTY OF PALM BEACH)
) SS
STATE OF FLORIDA)

THIS PLAT WAS FILED FOR RECORD AT ________.M. THIS ________ DAY OF ________, 2017, AND DULY RECORDED IN PLAT BOOK NO. ________, ON PAGE ________ THRU ________

SHARON R. BOCK,
CLERK AND COMPTROLLER

BY: ________________________, D.C.

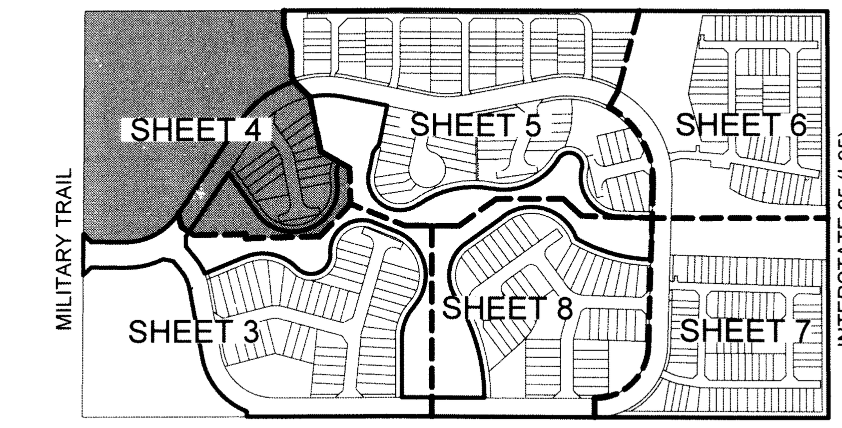

KEY MAP
NOT TO SCALE

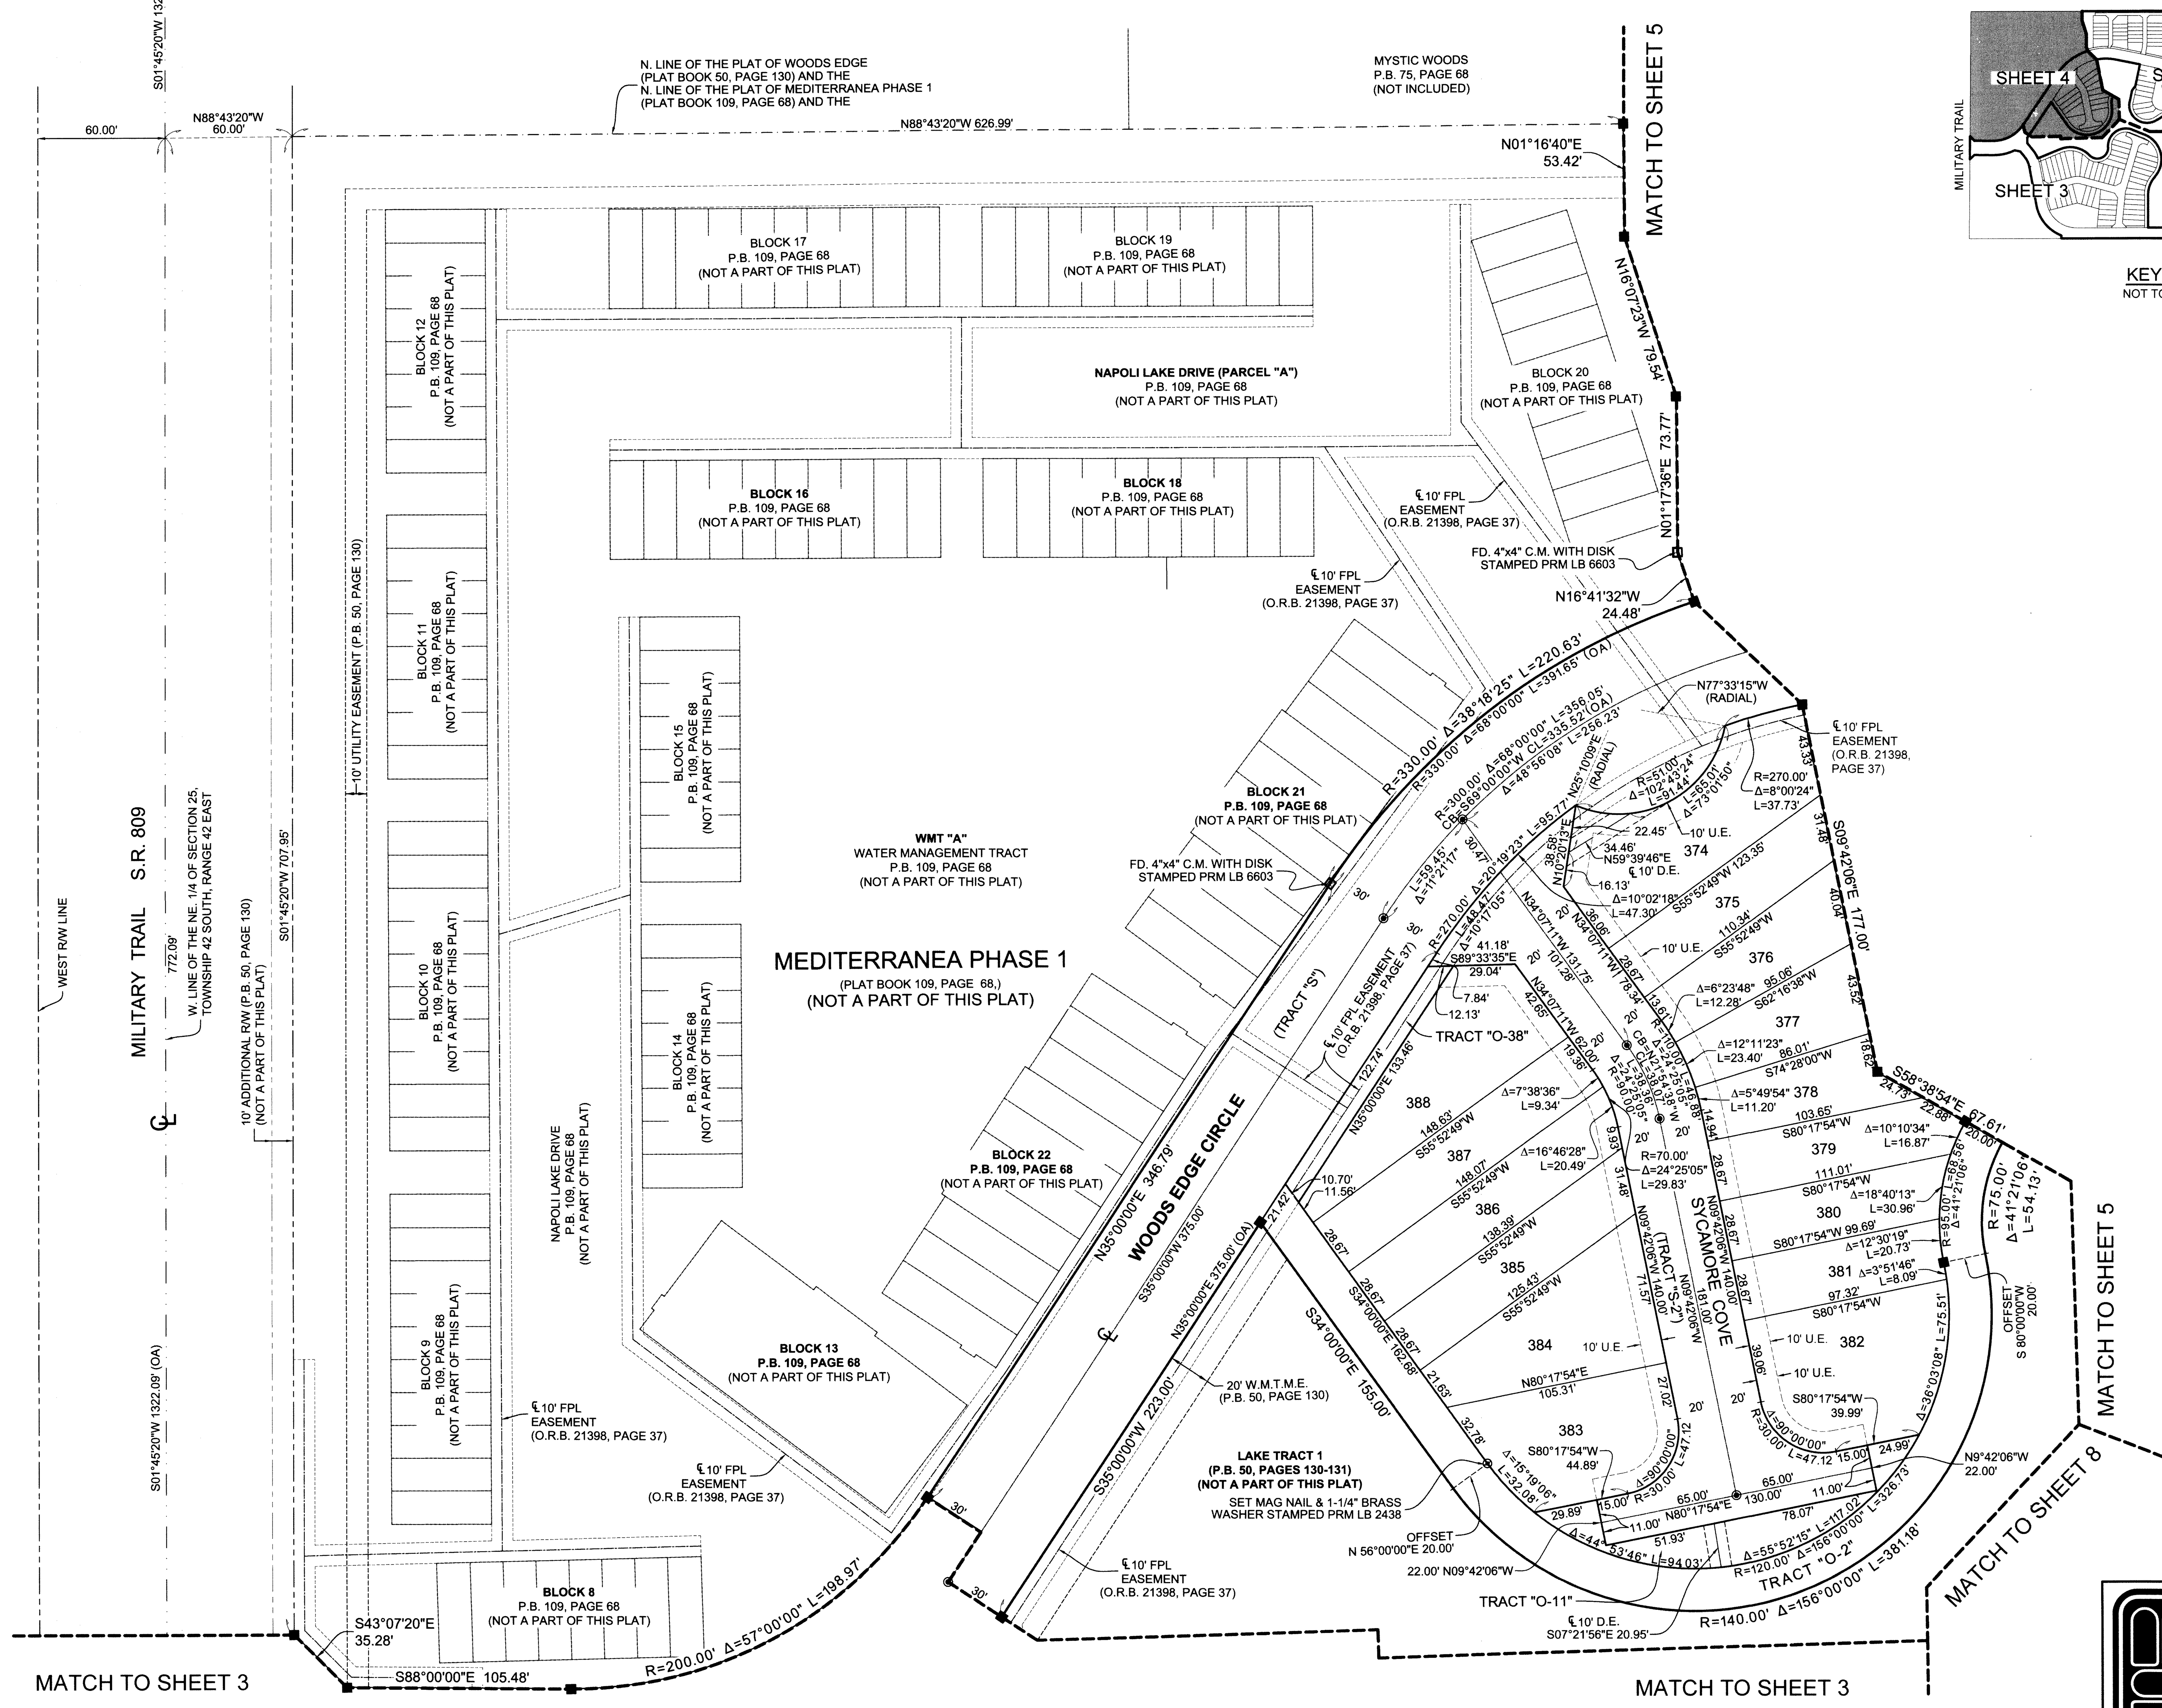

MICHAEL B. SCHORAH & ASSOCIATES, INC.
1850 FOREST HILL BLVD., SUITE 206
WEST PALM BEACH, FLORIDA 33406
EB32438 TEL. (561) 968-0080 FAX. (561) 642-9726 LB#2438

MEDITERRANEA PHASE 2