ARTISTRY

BEING A REPLAT OF TRACT "GH", ALTON PCD,
AS RECORDED IN PLAT BOOK 118, PAGES 197 THROUGH 206, OF THE PUBLIC RECORDS OF PALM BEACH COUNTY, FLORIDA,
LYING IN SECTIONS 26 AND 35, TOWNSHIP 41 SOUTH, RANGE 42 EAST, CITY OF PALM BEACH GARDENS, PALM BEACH COUNTY, FLORIDA

THIS INSTRUMENT PREPARED BY
DAVID P. LINDLEY
OF
CAULFIELD and WHEELER, INC.
SURVEYORS – ENGINEERS – PLANNERS
7900 GLADES ROAD, SUITE 100
BOCA RATON, FLORIDA 33434 – (561)392–1991
CERTIFICATE OF AUTHORIZATION NO. LB3591
JULY 2017

LEGEND/ABBREVIATIONS

- ℄ – CENTERLINE
- Δ – DELTA (CENTRAL ANGLE)
- CB – CHORD BEARING
- CD – CHORD DISTANCE
- L – ARC LENGTH
- LAE – LIMITED ACCESS EASEMENT
- LB – LICENSED BUSINESS
- LSE – LIFT STATION EASEMENT
- O.R.B. – OFFICIAL RECORD BOOK
- R – RADIUS
- (R) – INDICATES RADIAL LINE
- SUAE – SEACOAST UTILITY AUTHORITY EASEMENT
- UE – UTILITY EASEMENT
- WME – WATER MANAGEMENT EASEMENT
- ■ PRM – DENOTES PERMANENT REFERENCE MONUMENT
- ● – DENOTES PERMANENT CONTROL POINT

NORTH

GRAPHIC SCALE
50 0 25 50 100
(IN FEET)
1 INCH = 50 FEET

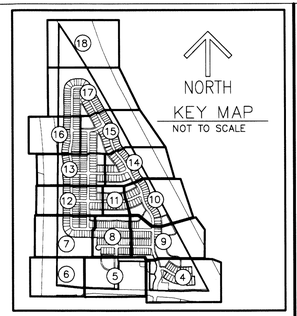

41

STATE OF FLORIDA
COUNTY OF PALM BEACH
THIS PLAT WAS FILED FOR
RECORD AT _____ M.
THIS _____ DAY OF _____
A.D. 20__ AND DULY RECORDED
IN PLAT BOOK _____ ON
PAGES _____ AND _____.

SHARON R. BOCK
CLERK AND COMPTROLLER

BY: _____
DEPUTY CLERK
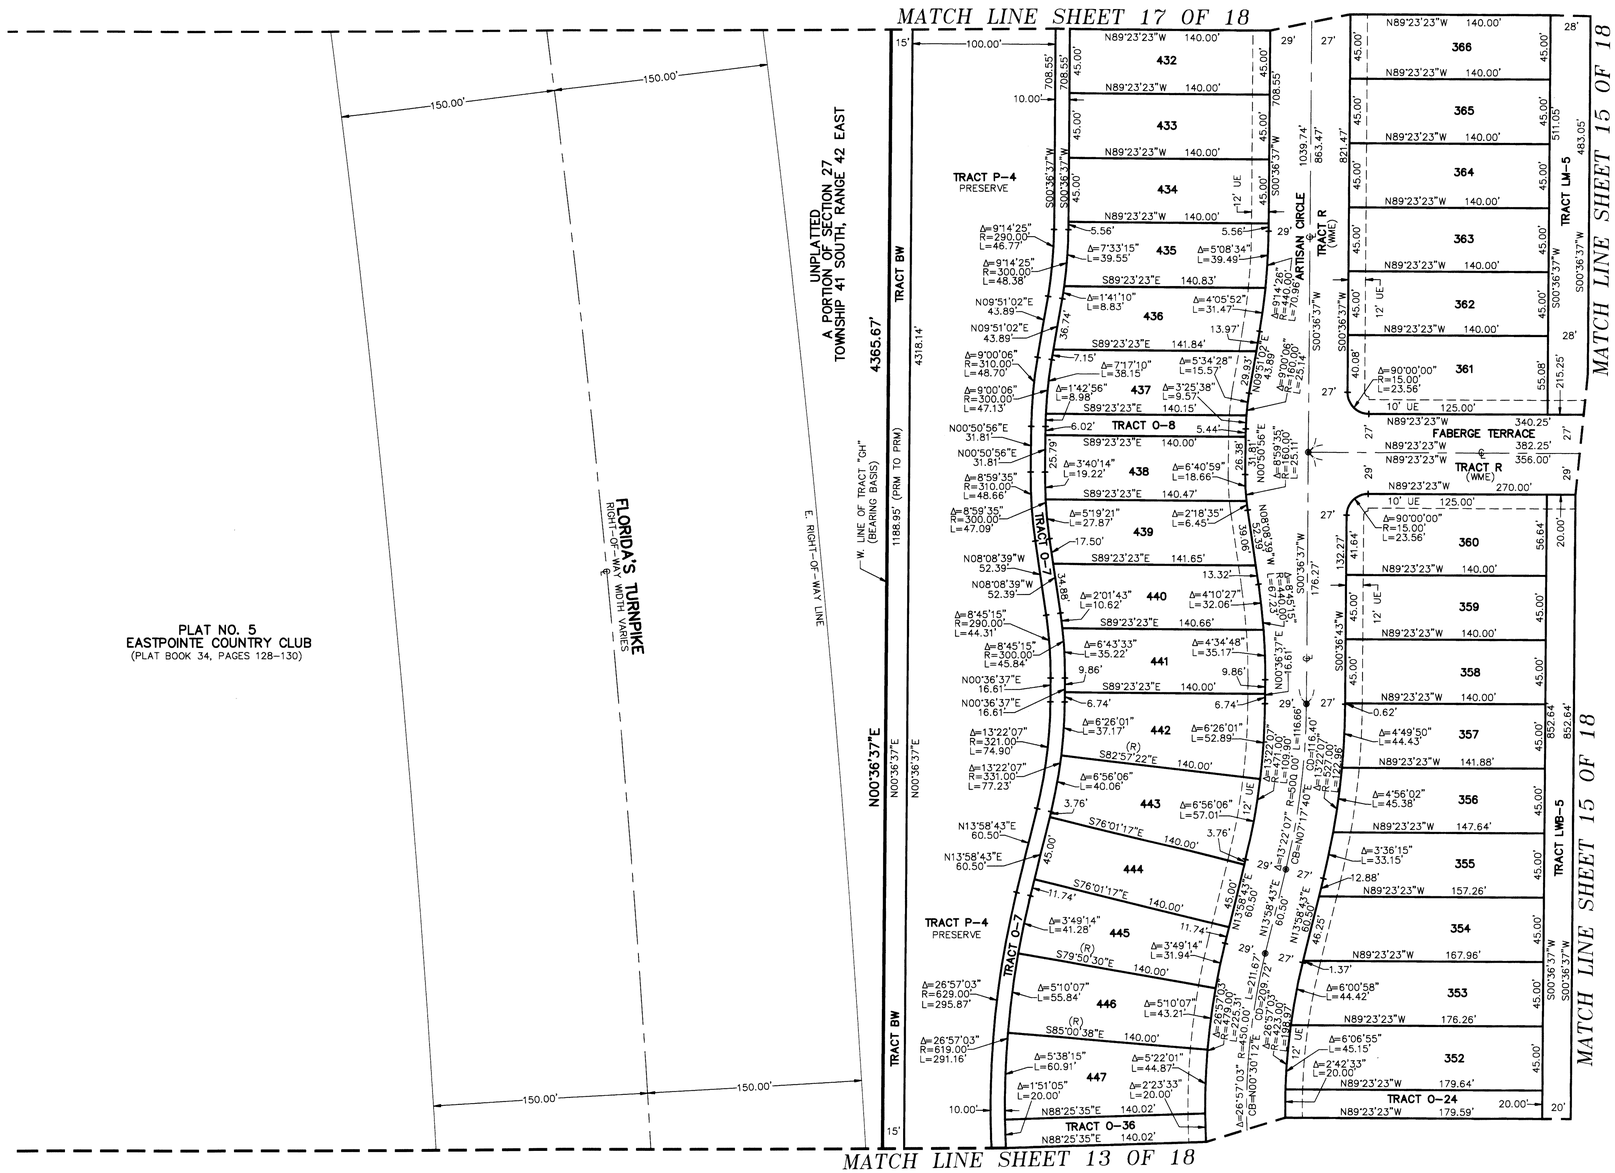
SHEET 16 OF 18