LAKE IDA ESTATES

BEING A REPLAT OF A PORTION OF THE WEST QUARTER (W.1/4) OF LOT 15, SECTION 8, TOWNSHIP 46 SOUTH, RANGE 43 EAST, ACCORDING TO THE PLAT THEREOF AS RECORDED IN PLAT BOOK 1, PAGE 4 (P.R.P.B.CO.), BEING IN SECTION 8, TOWNSHIP 46 SOUTH, RANGE 43 EAST, CITY OF DELRAY BEACH, PALM BEACH COUNTY, FLORIDA

AUGUST 2017

SHEET 2 OF 2

196

SCALE: 1" = 20'

0' 20' 40' 60'

LEGEND:

℄ = CENTERLINE

P.R.M. = PERMANENT REFERENCE MONUMENT (4"X4" CONCRETE MONUMENT STAMPED "PRM LB3353") UNLESS STATED OTHERWISE

I.R. = 5/8" IRON ROD WITH CAP #LB3353

P.R.P.B.CO. = PUBLIC RECORDS OF PALM BEACH COUNTY

SECTION 8/46/43 = SECTION 8, TOWNSHIP 46 SOUTH, RANGE 43 EAST
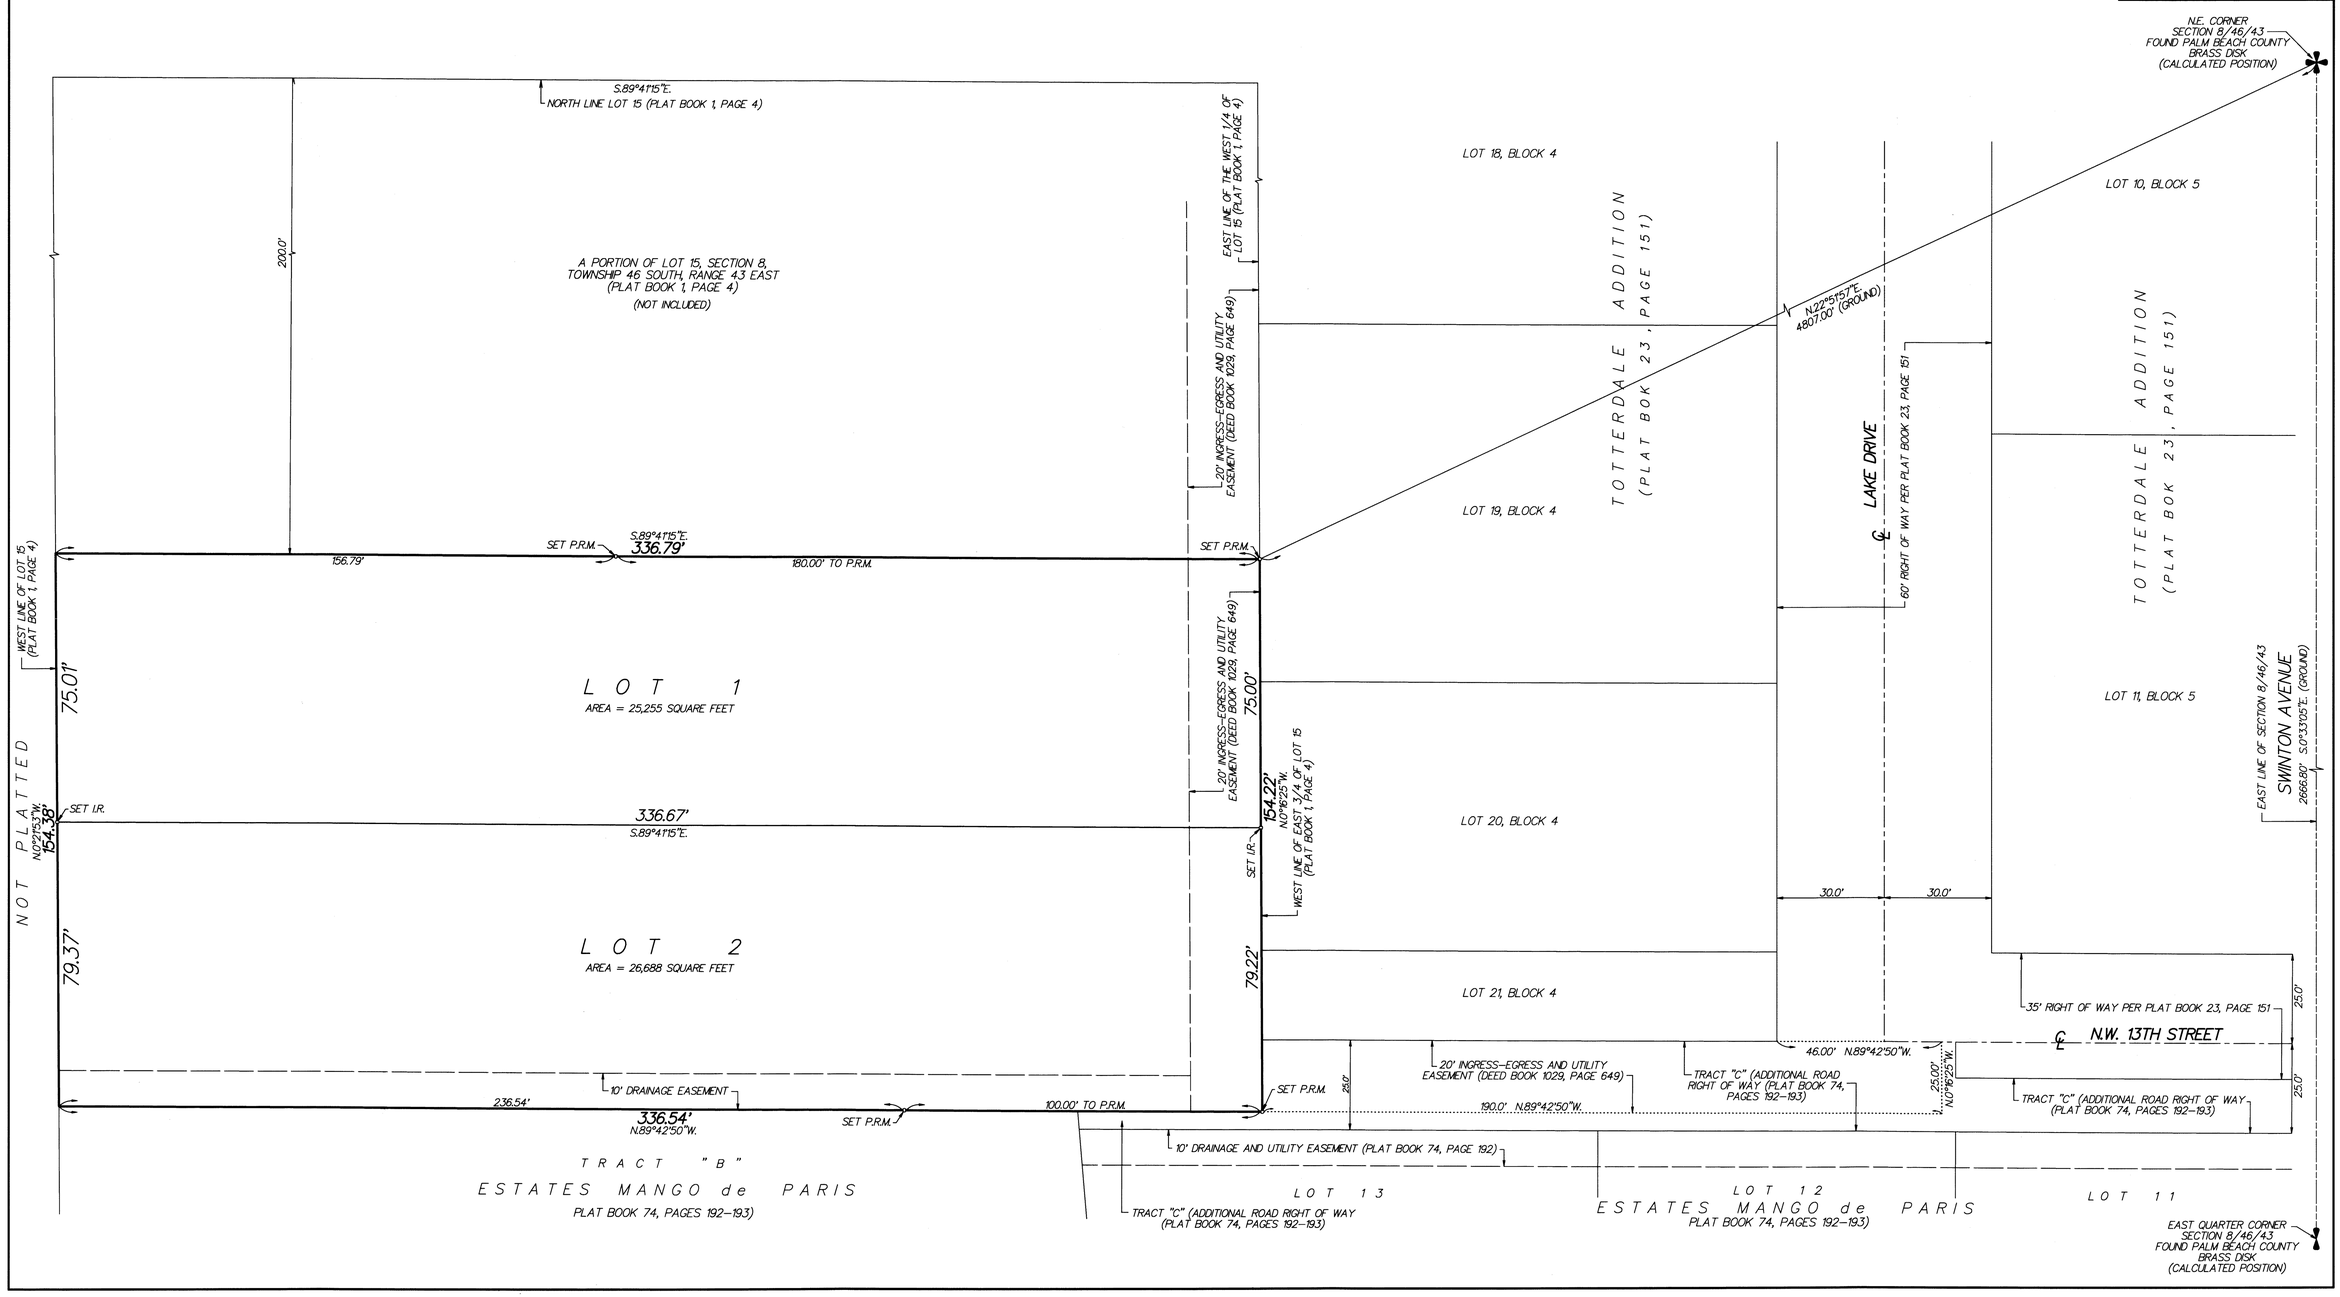
THIS INSTRUMENT WAS PREPARED BY PAUL D. ENGLE, IN THE OFFICE OF O'BRIEN, SUITER & O'BRIEN, INC., 955 N.W. 17TH AVENUE, SUITE K-1 DELRAY BEACH, FLORIDA 33445 (561) 276-4501