A PLANNED UNIT DEVELOPMENT

GOLDEN LAKES VILLAGE SECTION TEN

PALM BEACH COUNTY, FLORIDA

SHEET 2 OF 2

190

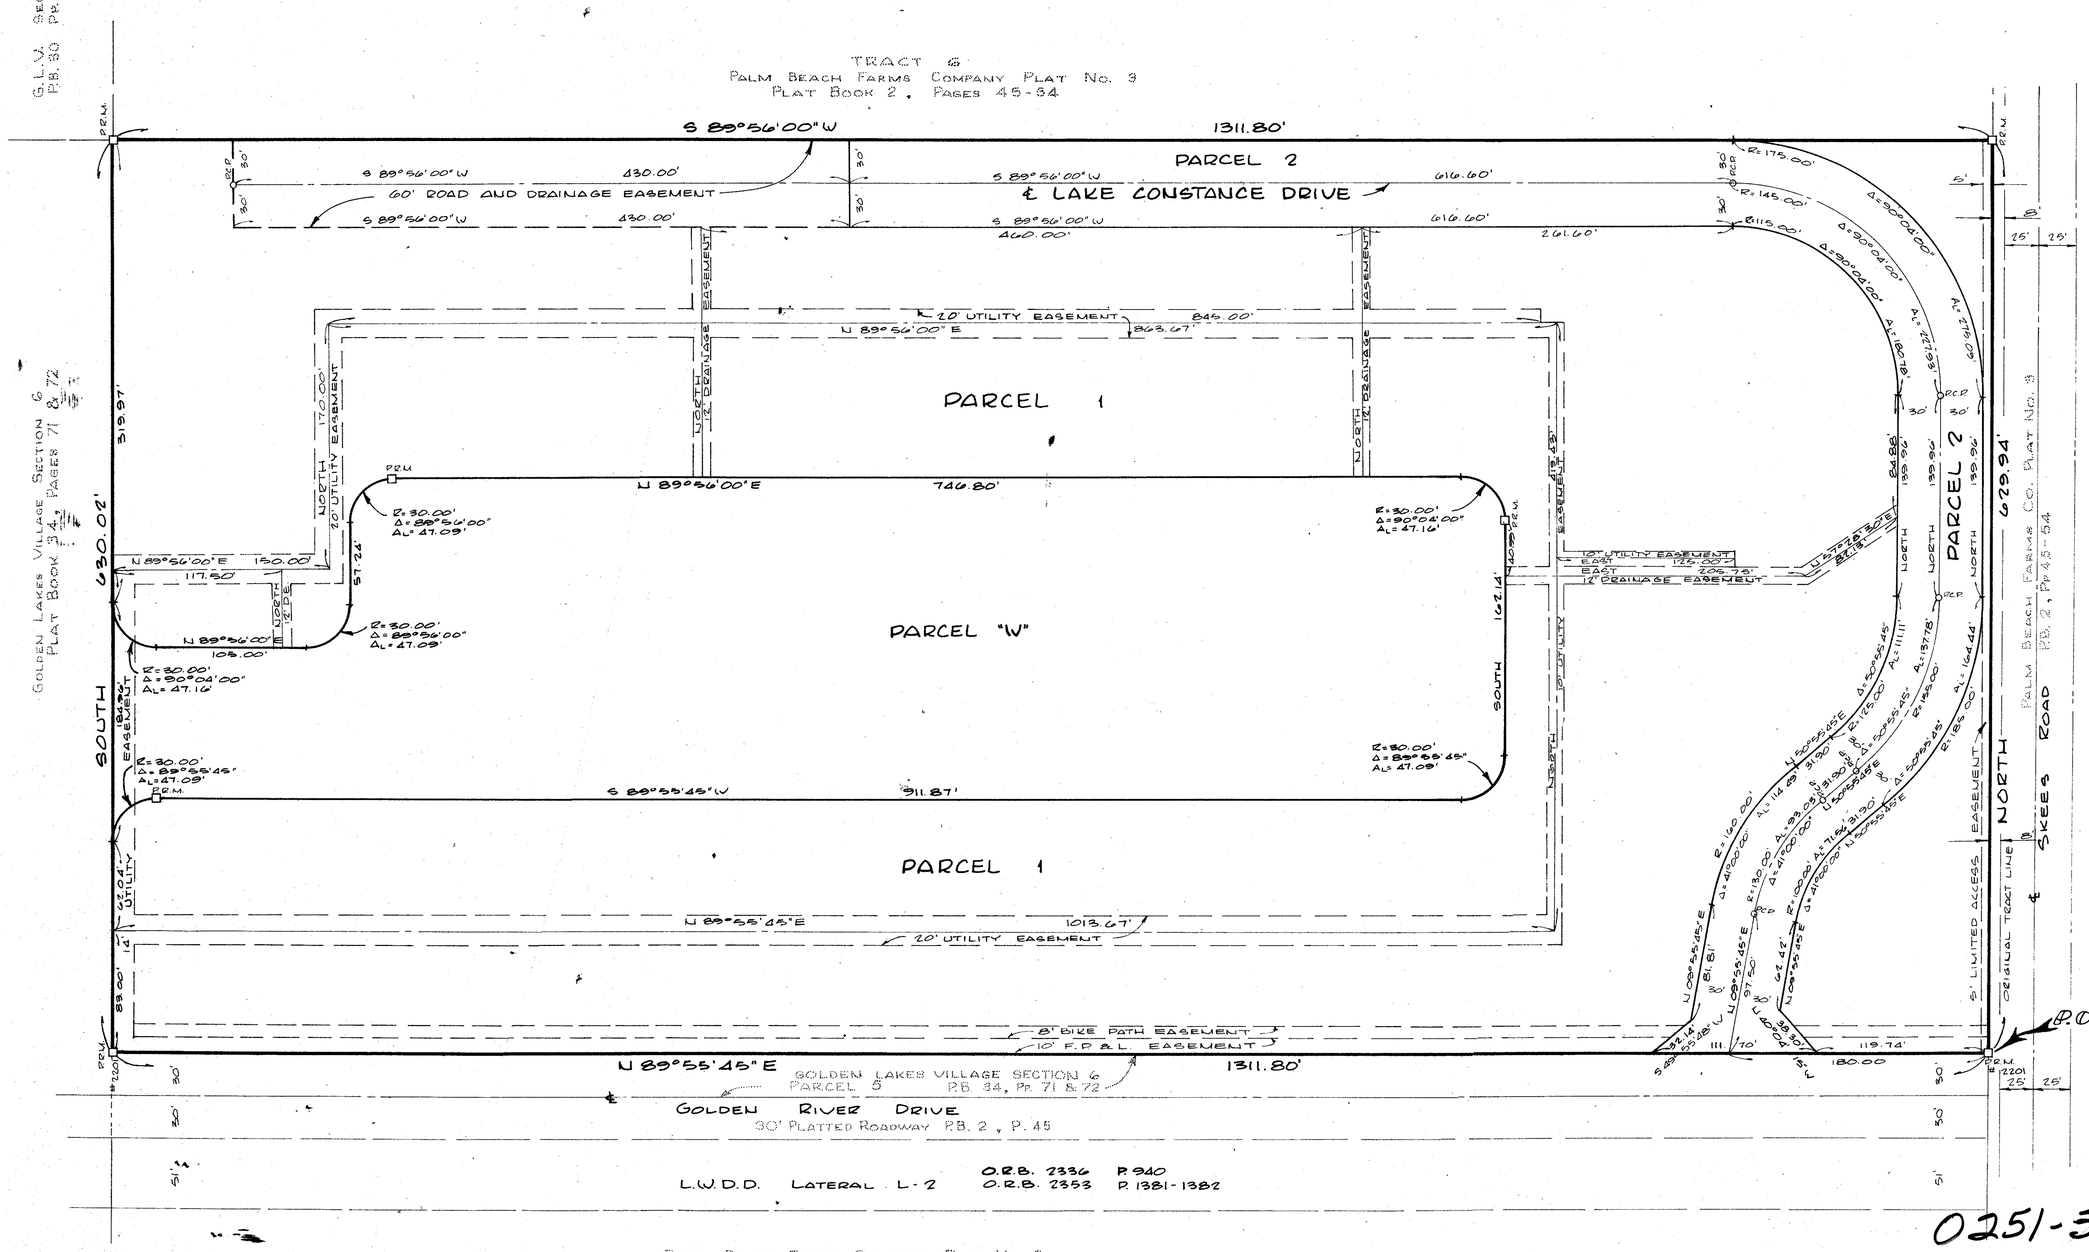

46

0251-309

36/190

28/43/42

Field Book No. G-74 Pg. 59	ROBERT E. OWEN & ASSOCIATES, INC. ENGINEERS · PLANNERS · SURVEYORS WEST PALM BEACH FLORIDA	GOLDEN LAKES VILLAGE SECTION TEN SHEET 2 OF 2 SHEETS	Job No. 78-1195
Design J.C. YESTE			Scale 1" = 50'
Drawn L. HAYES			Date NOV., 1978
Checked L.A. MATTHES			Sheet 2 of 2
Approved E. JOHNSON			File No. BF-2208-I

Golden Lakes Village Section 10 Pud