A PLANNED UNIT DEVELOPMENT

BOCA GREENS — PLAT NO. 2

SHEET 3 OF 3

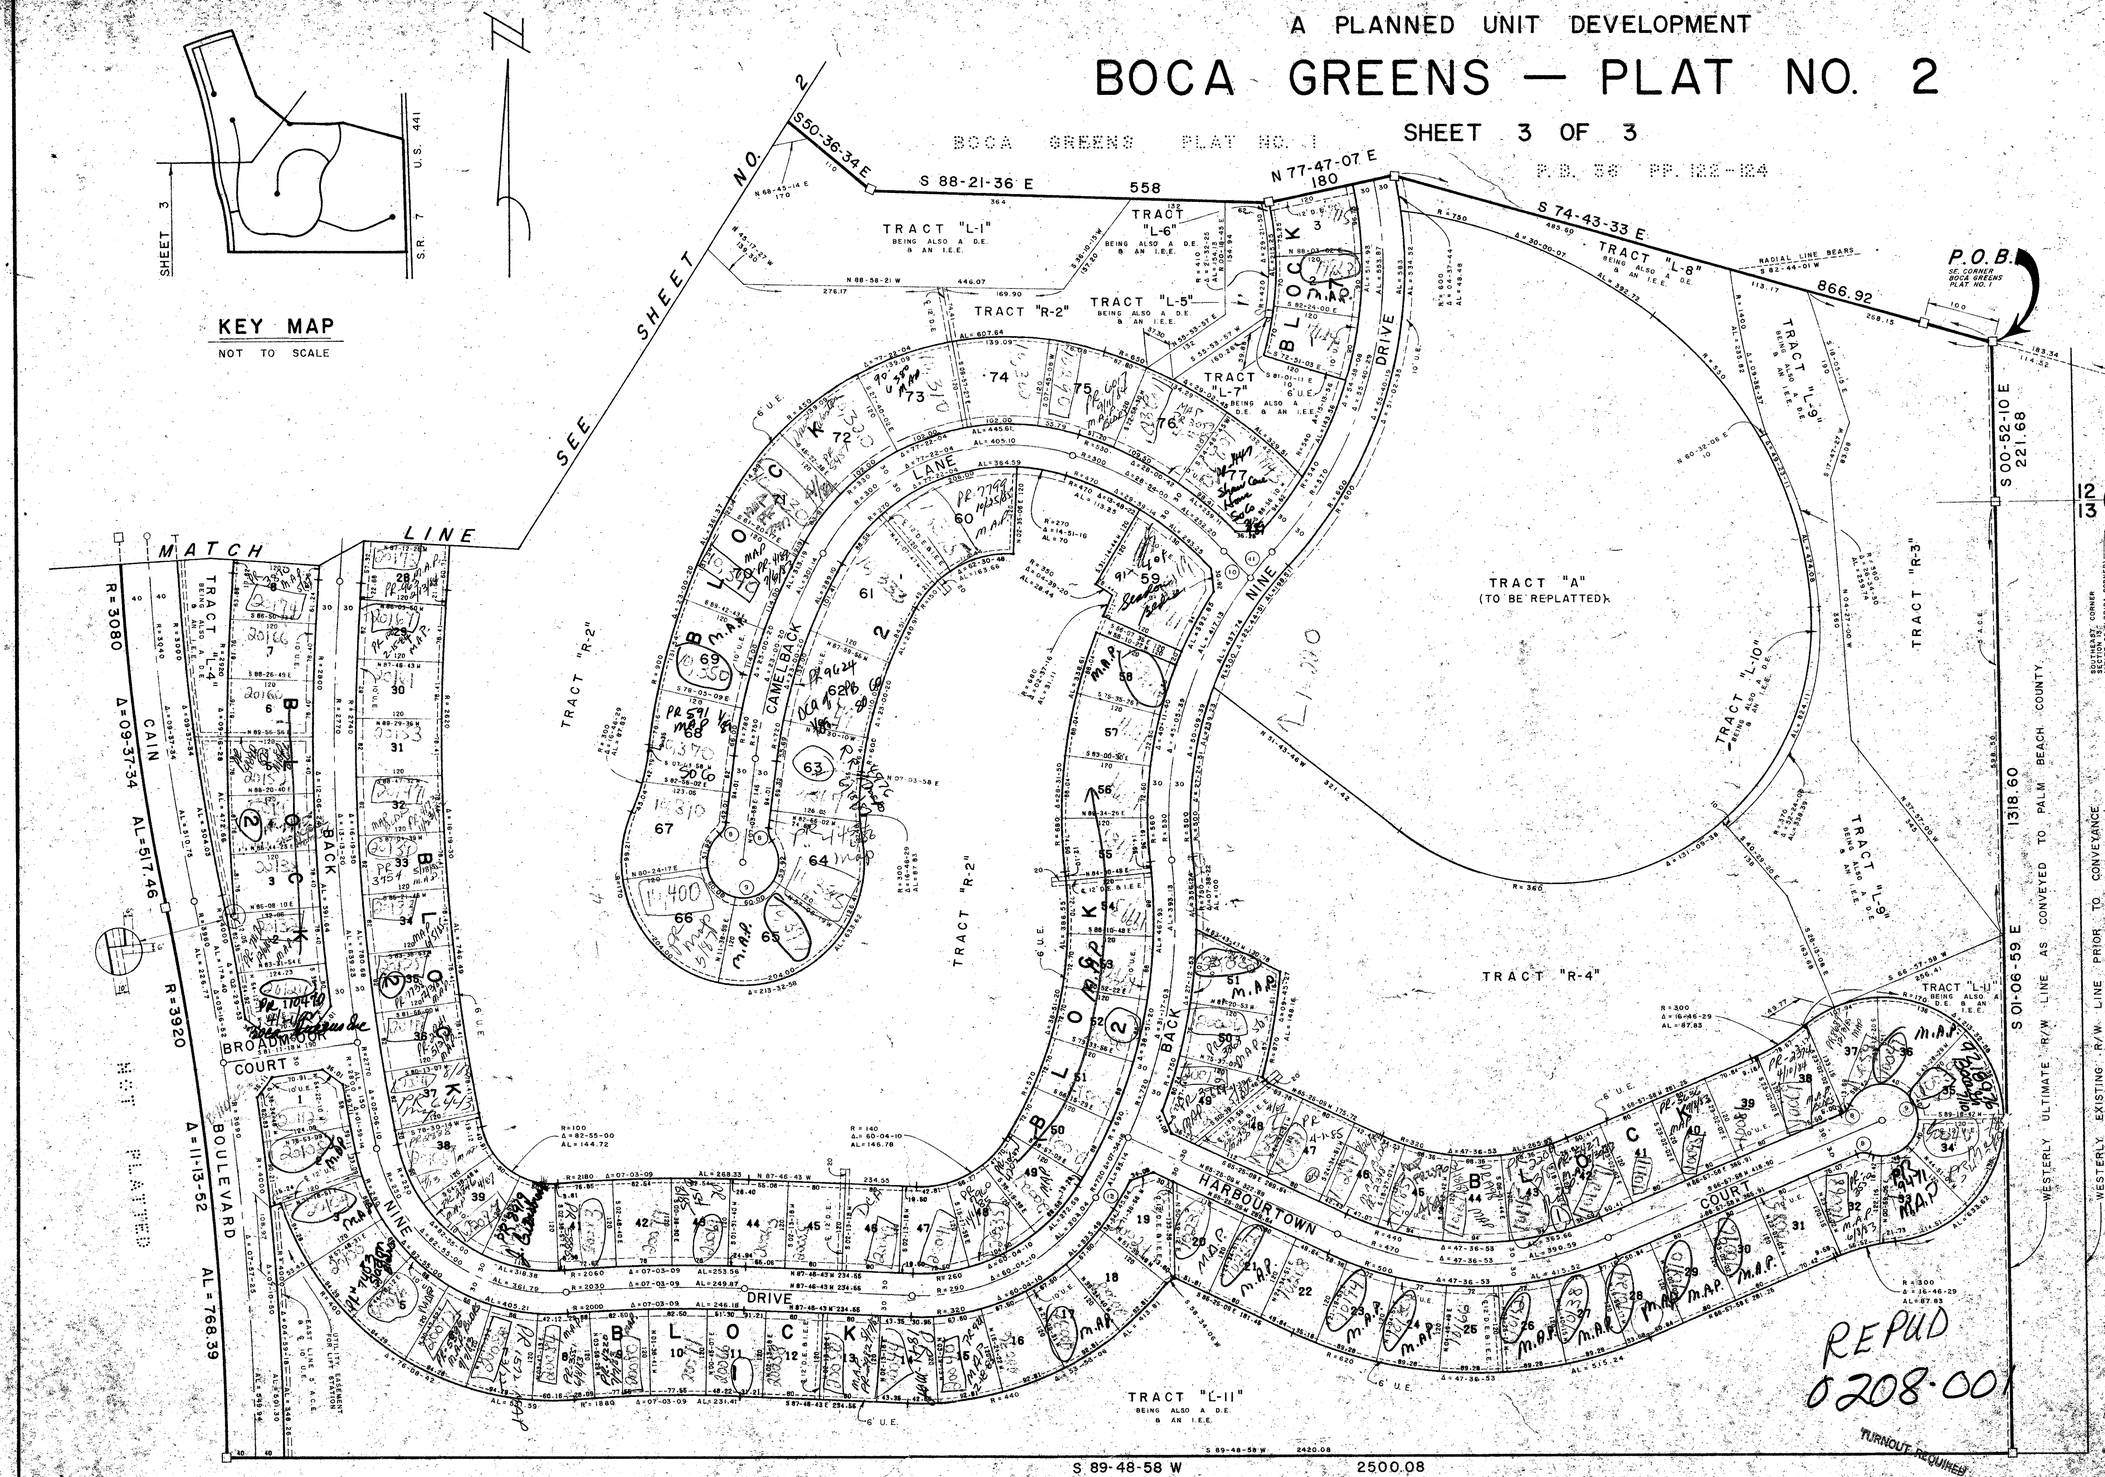

FLORIDA FRUITLANDS COMPANY'S SUBDIVISION NO. 2 P.B. 1 PG. 102

100 50 0 100 200 300 400 500

GRAPHIC SCALE IN FEET

Field Book No. Pg.	ROBERT E. OWEN & ASSOCIATES, INC. ENGINEERS · PLANNERS · SURVEYORS WEST PALM BEACH FLORIDA	A PLANNED UNIT DEVELOPMENT BOCA GREENS PLAT NO. 2 PALM BEACH COUNTY, FLORIDA	Job No. 79.1017
Design			Scale 1" = 100'
Drawn M. SIKORA			Date NOV. 1979
			Sheet 3 of 3
			File No. BF 2298

39/163