A PLANNED UNIT DEVELOPMENT

BOCA GREENS COMMERCIAL

BEING A SUBDIVISION OF LAND IN THE EAST HALF (E 1/2) OF
SECTION 12, TWP. 47 SO., RGE. 41 E.
PALM BEACH COUNTY, FLORIDA

"B" 1 75

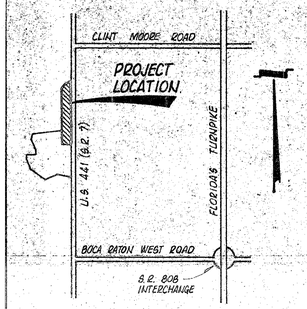

LOCATION MAP
NOT TO SCALE

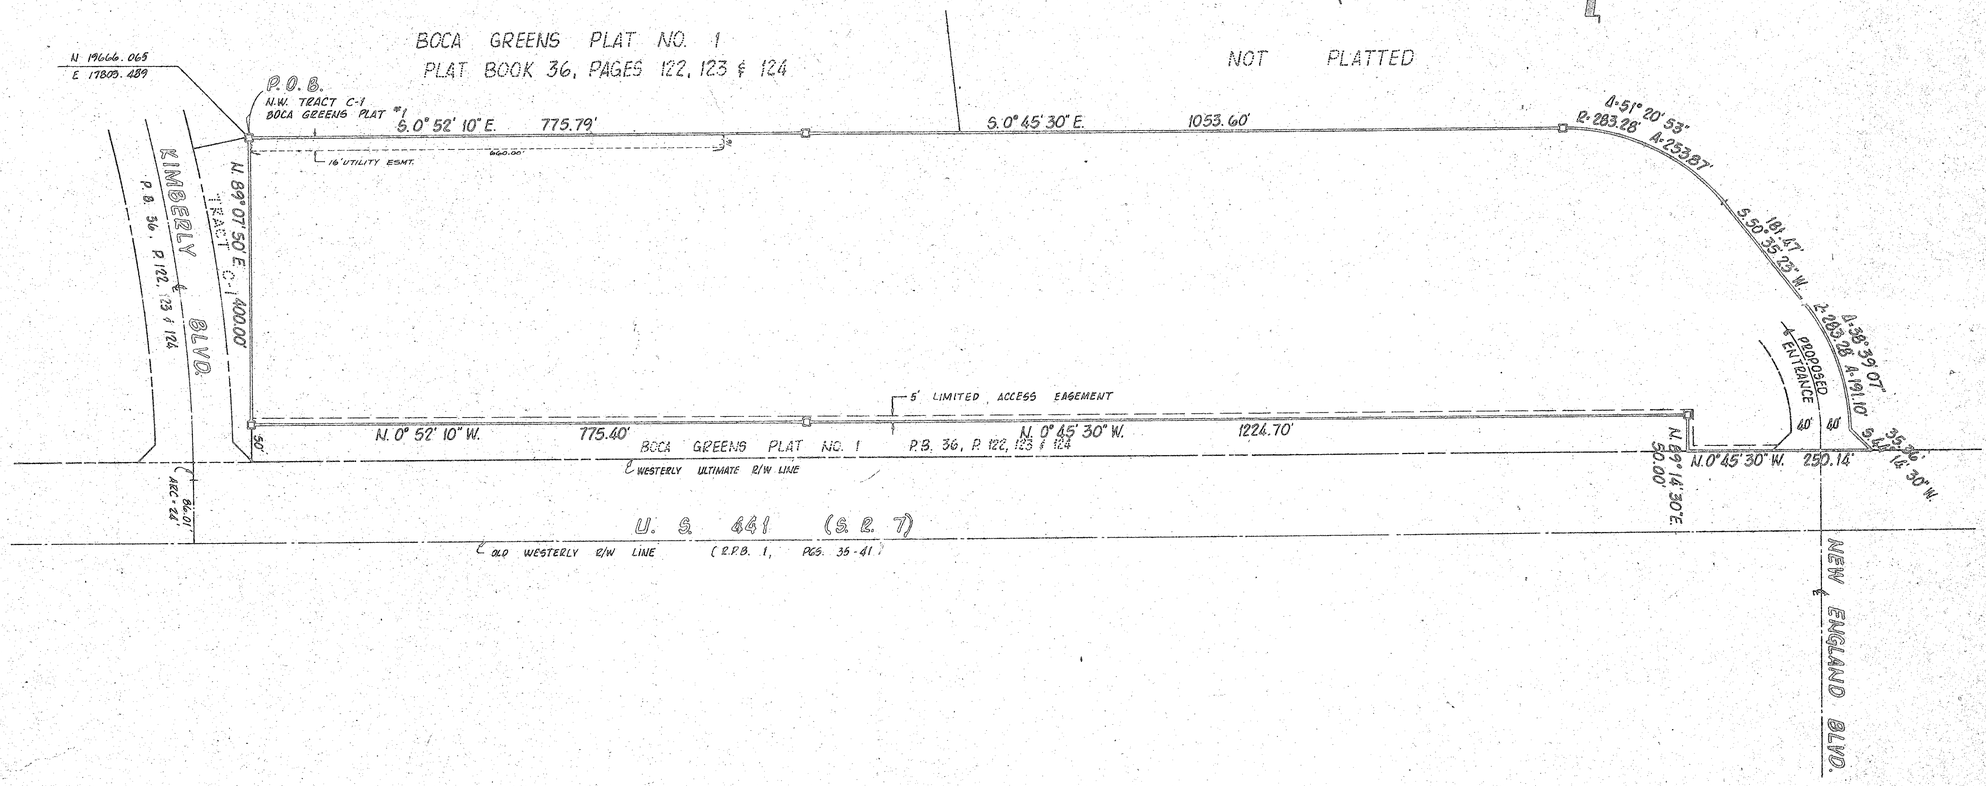

0208-307

Field Book No. D-98 Pg. 18 Design Drawn J. ENGELBRECHT Checked W. MITZFELD	ROBERT E. OWEN & ASSOCIATES, INC. ENGINEERS · PLANNERS · SURVEYORS WEST PALM BEACH FLORIDA Not to be used for Construction until Approved. Approved	BOCA GREENS COMMERCIAL SHEET TWO OF TWO	Job No. 79-1144 Scale 1" = 100' Date OCT. 1, 1979 Sheet 2 of 2 File No. BF-2291A