42/138

138

STATE OF FLORIDA
COUNTY OF PALM BEACH^{ss}
This Plat was filed for record at ____ M.
this ____ day of ____, 1981
and duly recorded in Plat Book No. ____
on page ____
JOHN B. DUNKLE, Clerk Circuit Court
By: ____, D.C.

NOTES

All bearings shown hereon are relative to an assumed meridian used throughout VIA VERDE.

Building Setback Lines shall be as required by Palm Beach County Zoning Regulations.

● denotes Permanent Reference Monument.

○ denotes Permanent Control Point.

S denotes Tract Letter

There shall be no buildings or other structures placed on Utility Easements.

There shall be no buildings or any kind of construction or trees or shrubs placed on Drainage Easements.

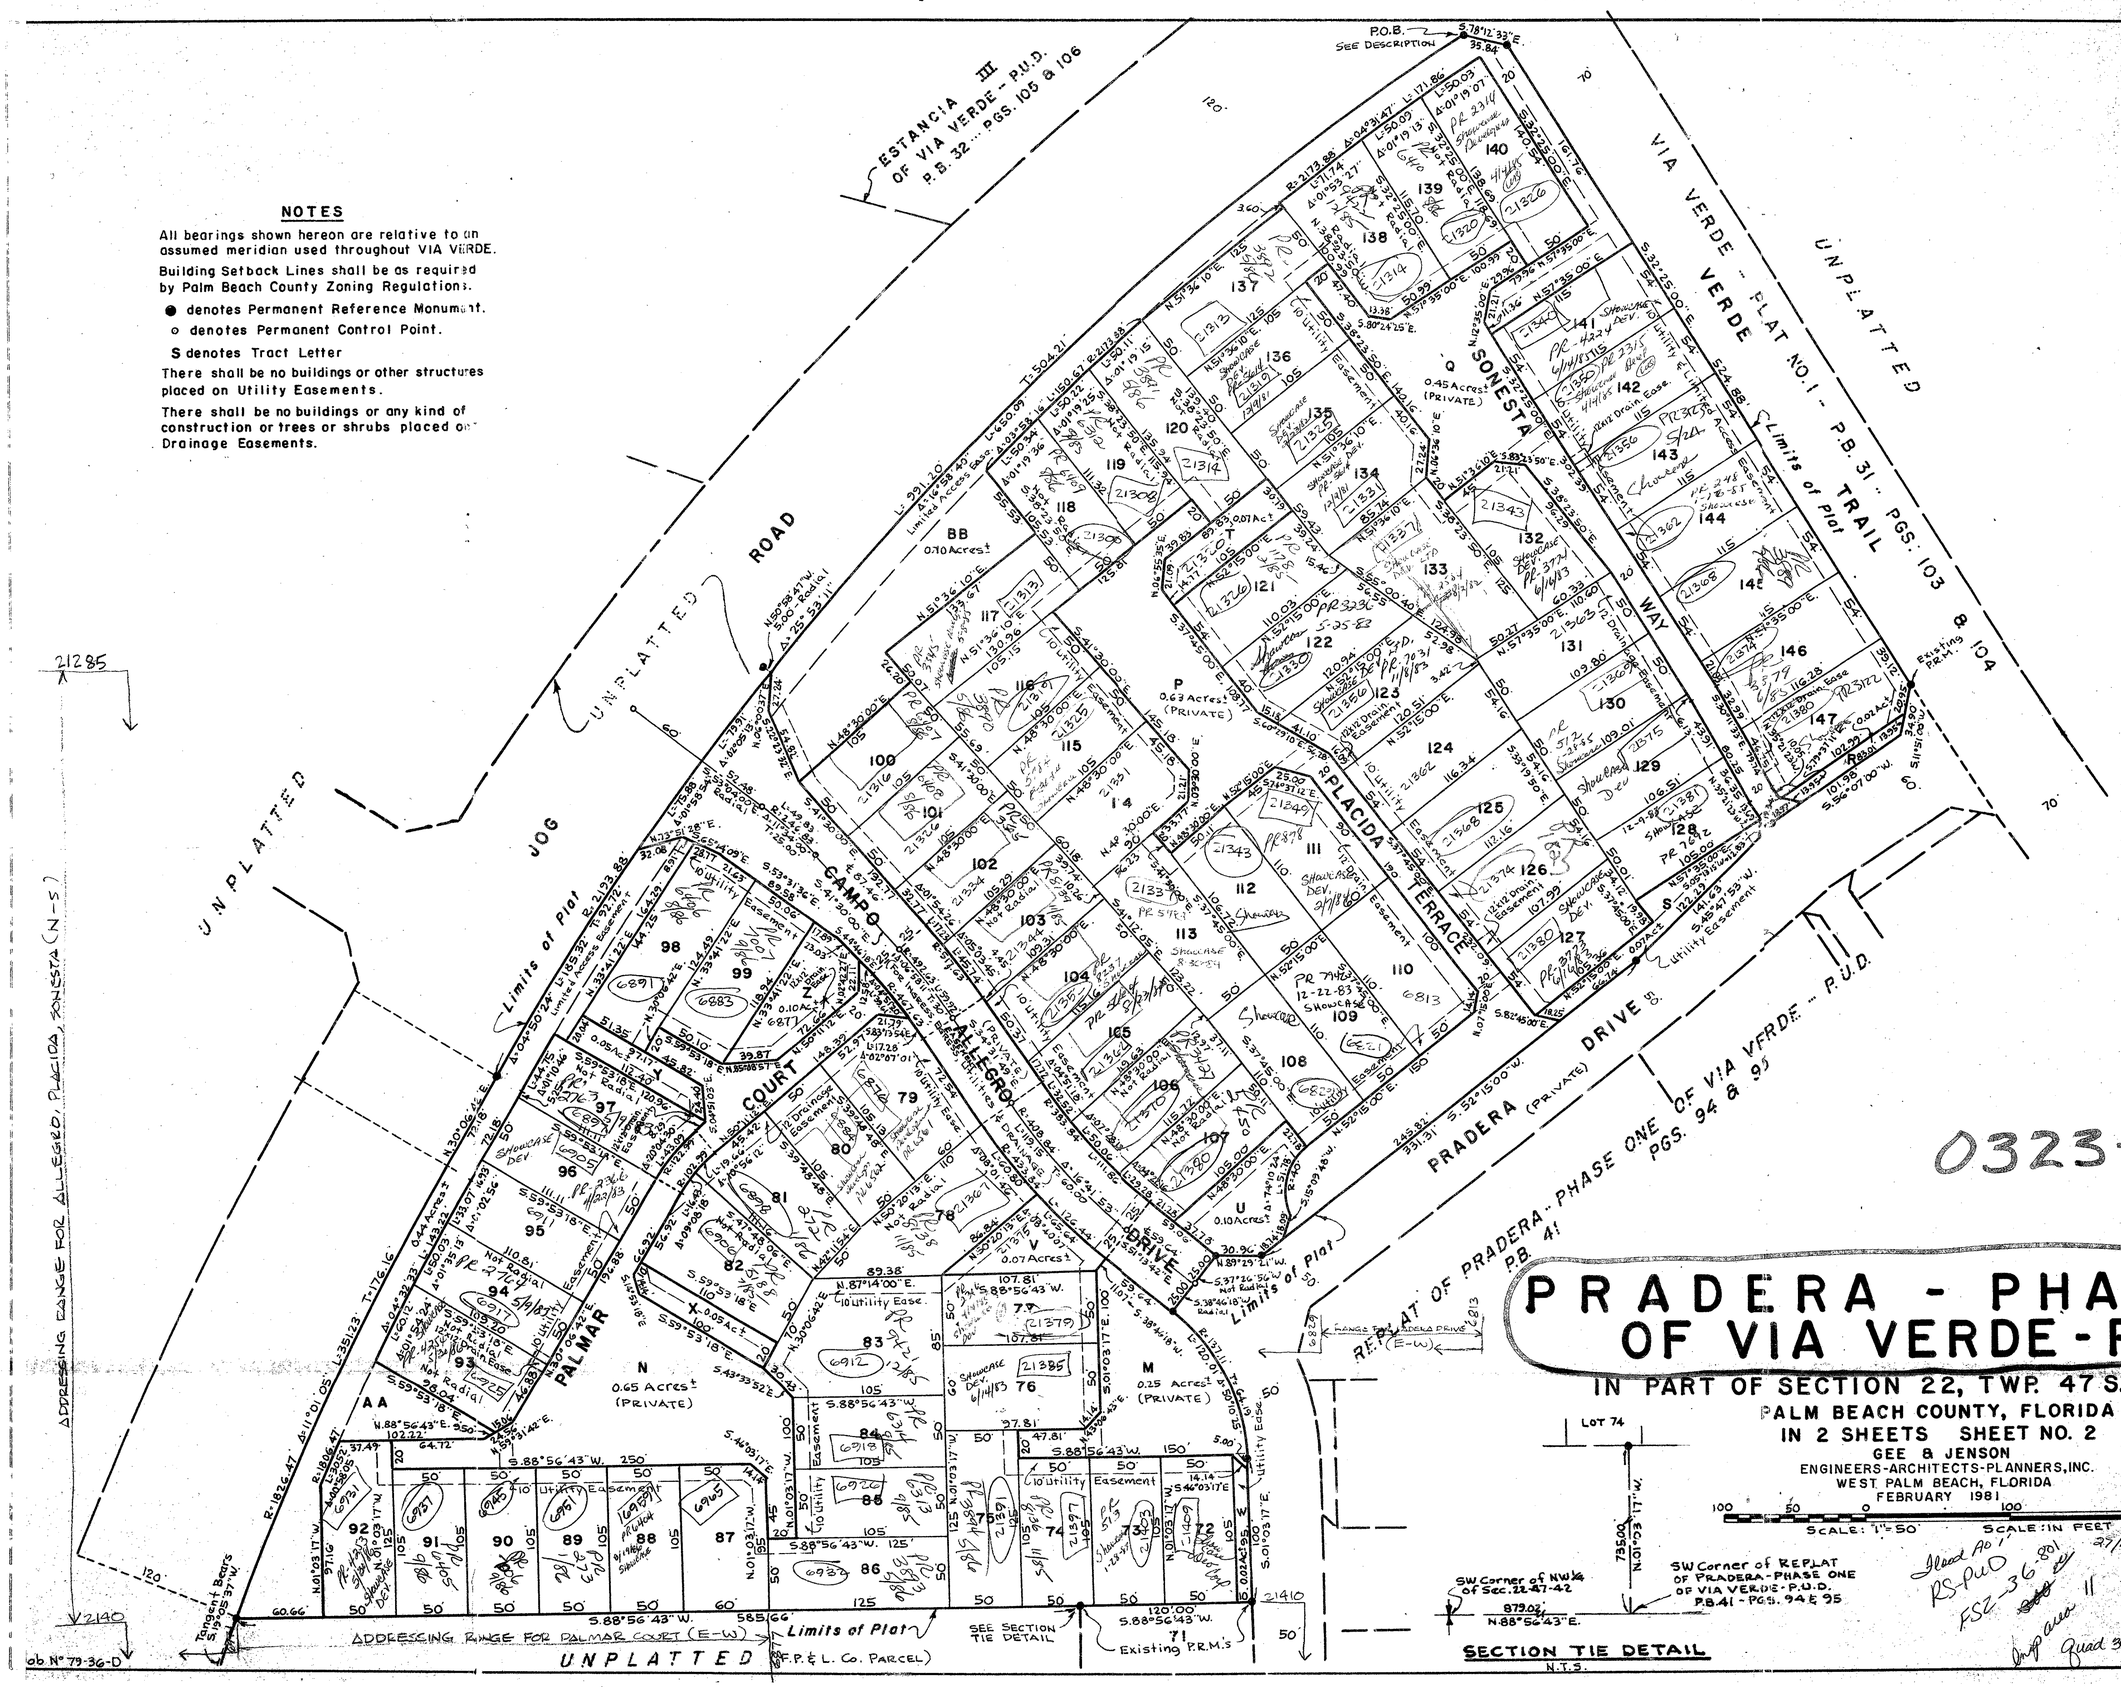

0323-007

PRADERA - PHASE TWO OF VIA VERDE - P.U.D.

IN PART OF SECTION 22, TWP. 47 S., RGE. 42 E.

PALM BEACH COUNTY, FLORIDA
IN 2 SHEETS SHEET NO. 2

GEE & JENSON
ENGINEERS-ARCHITECTS-PLANNERS, INC.
WEST PALM BEACH, FLORIDA
FEBRUARY 1981

SCALE: 1" = 50' SCALE: IN FEET

42/138

Flood Ao 1
RS-PUD
FSZ-36-801
27/47/42
Map area 11
Quad 39