43/120

120

PART OF A PLANNED UNIT DEVELOPMENT

PALM HILL VILLAS

UNIT THREE

A REPLAT OF A PORTION OF LOT 5 BLOCK 3 SECTION 12 TOWNSHIP 44 SOUTH, RANGE 42 EAST OF PALM BEACH PLANTATIONS SUBDIVISION AS RECORDED IN PLAT BOOK 10, PAGE 20 AND A REPLAT OF TRACT H OF PALM HILL VILLAS UNIT ONE AS RECORDED IN PLAT BOOK 40 PAGES 188 AND 189 OF THE PUBLIC RECORDS OF PALM BEACH COUNTY, FLORIDA

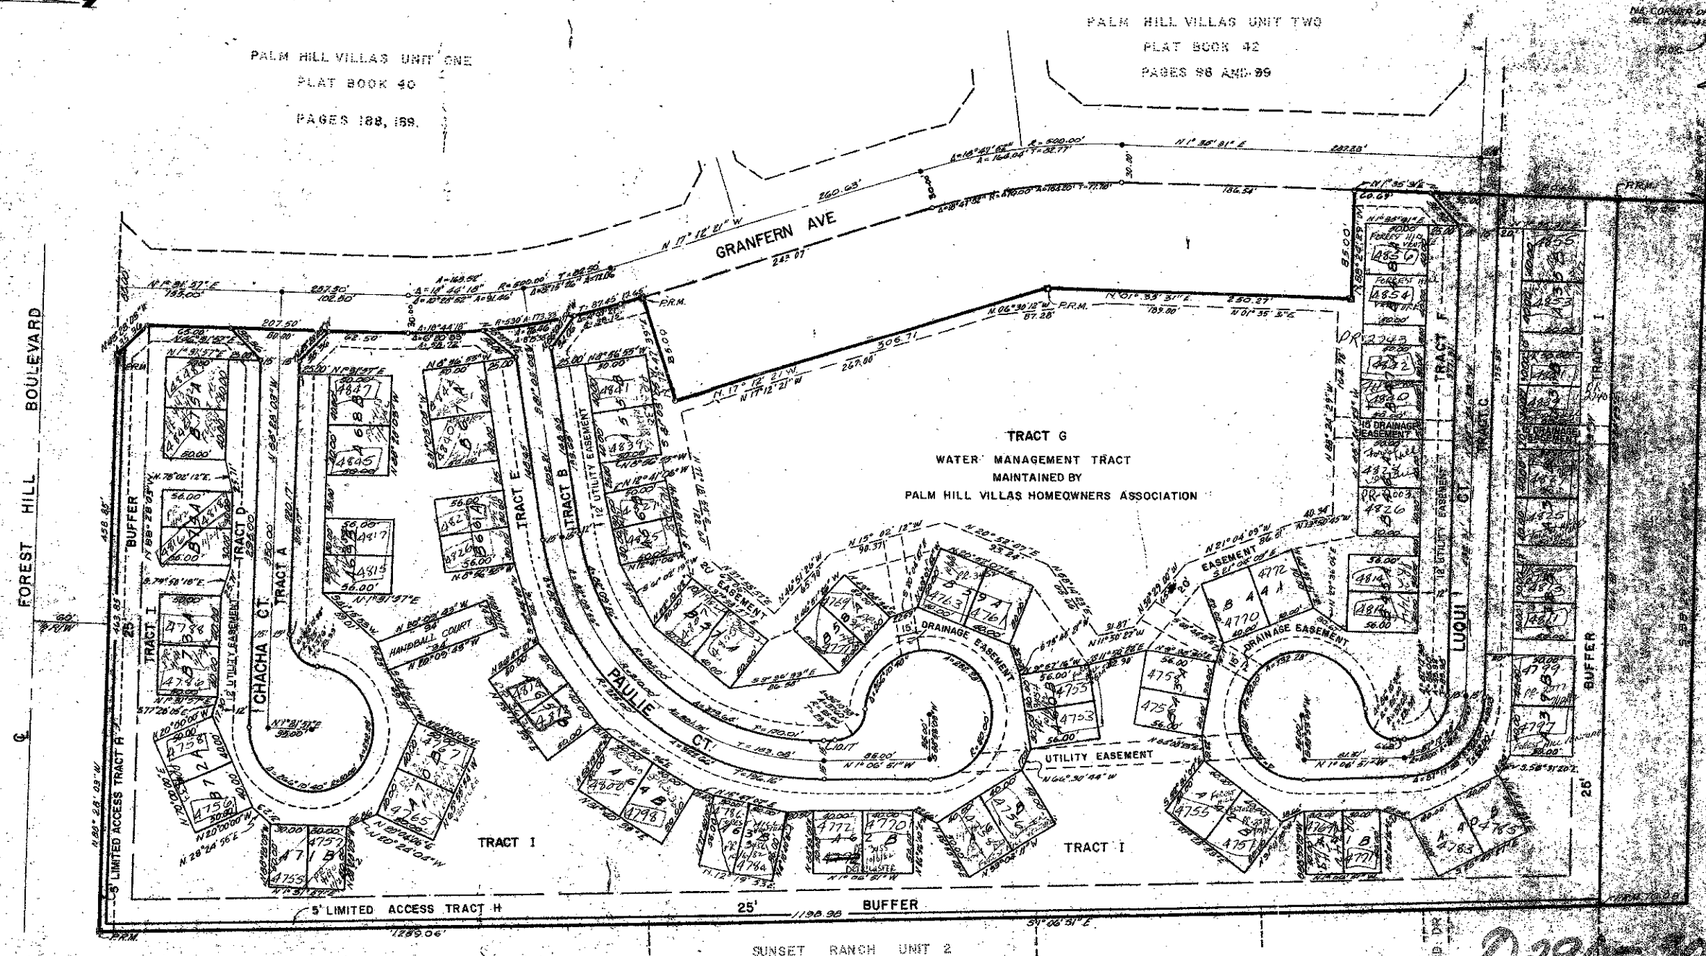

0290-302

Palm Hill Villas #3 48/120

DRAWING # 811.02 SHEET 2 of 2