43/186

THE VILLAS OF WILLOW BEND
PLAT NO. 7

BEING THE SEVENTH PLAT OF MEED RACQUET CLUB P.U.D.
SECTION 21, TOWNSHIP 44 SOUTH, RANGE 42 EAST
PALM BEACH COUNTY, FLORIDA
BEING, IN PART, A REPLAT OF A PART OF TRACTS 77, 78, 83, 84, 85, 106, 107, 108, AND 109
PALM BEACH FARMS CO. PLAT NO. 3 PLAT BOOK 2 PAGE 47

186

STATE OF FLORIDA
COUNTY OF PALM BEACH ss
This plat was filed for record
this ___ day of ___
19__ and duly recorded in ___
on page ___
JOHN B. DUNKLE, Clerk Circuit Court
By: ___

PALM BEACH FARMS CO.
PLAT NO. 3
P.B. 2 - PG. 47

PLAT OF THE VILLAS OF WILLOW BEND
BEING THE SIXTH PLAT OF MEED RACQUET CLUB P.U.D.
P.B. 42 - PGS. 96 & 97

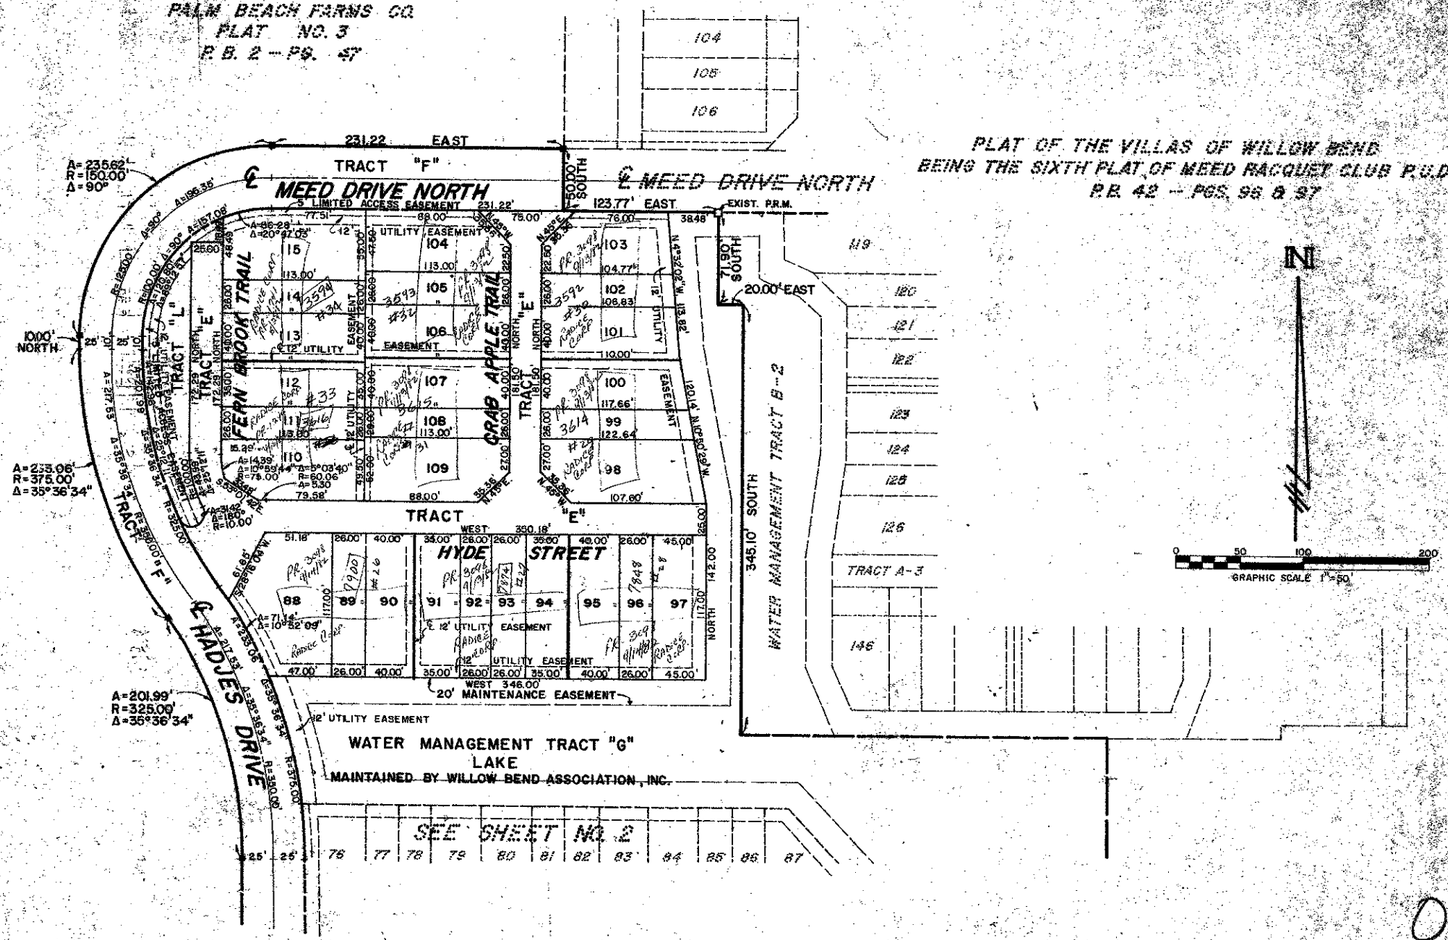

0396-305

43/186

THIS INSTRUMENT WAS PREPARED BY JOSEPH B. TUSKER IN THE OFFICES OF ROSSI AND MALAVASI ENGINEERS, INC. 2670 PALM BEACH LAKES BOULEVARD, WEST PALM BEACH, FLORIDA 33401 TELEPHONE: 689-0529

ROSSI AND MALAVASI
ENGINEERS, INC.
WEST PALM BEACH, FLORIDA

THE VILLAS OF WILLOW BEND
PLAT NO. 7
IN 3 SHEETS
SHEET 1 OF 3

Date: JUNE 1981
Drawn: J.B.T.
Checked: J.B.T.
Approved:
Scale: 1"=100'
Job No. 81-0
Dwg. No. 81-0
Sheet 1 of 3