44/103

A PLANNED UNIT DEVELOPMENT IN CYPRESS LAKES

CYPRESS LAKES - PLAT NO. 6-A

SECTION 14, TOWNSHIP 43 SOUTH, RANGE 42 EAST

PALM BEACH COUNTY, FLORIDA

IN 2 SHEETS SHEET NO. 2

JANUARY, 1982

103

STATE OF FLORIDA
COUNTY OF PALM BEACH } ss
This Plat was filed for record at ______ M.
this ______ day of ______
19 , and duly recorded in Plat Book No.
______ on page ______
JOHN B. DUNKLE, Clerk Circuit Court
By ______, D.C.

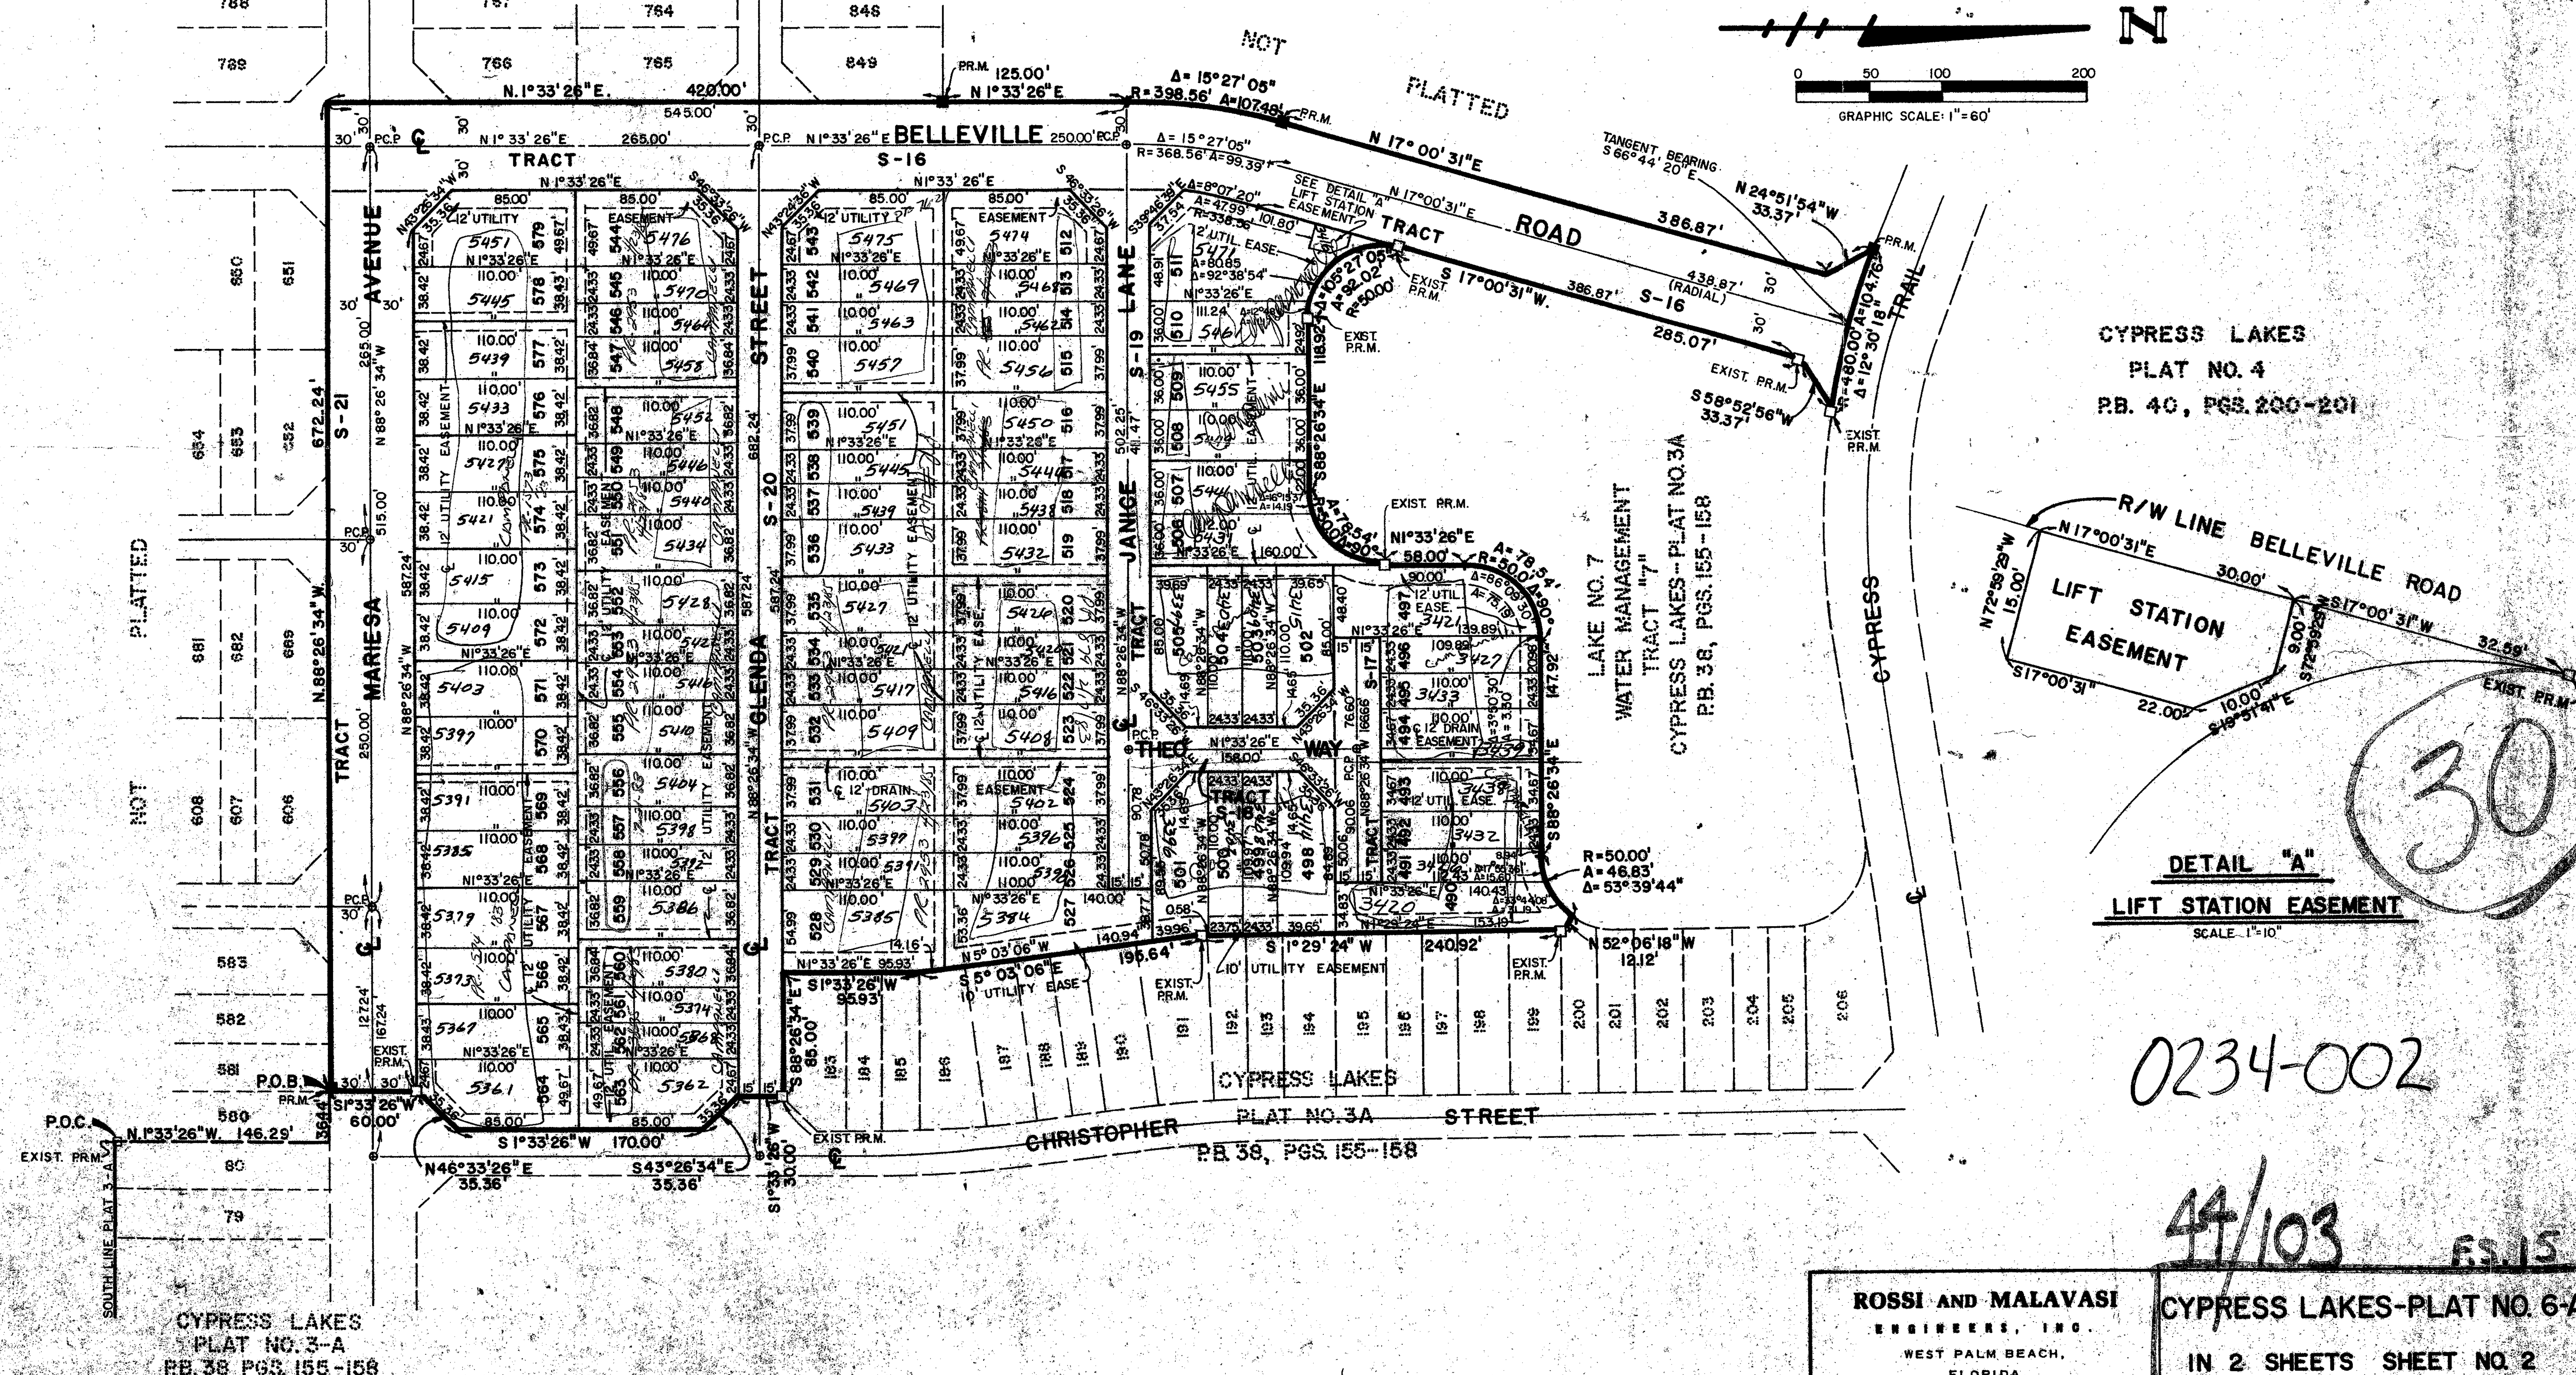

30

0234-002

44/103 F.S. 15

ROSSI AND MALAVASI
ENGINEERS, INC.
WEST PALM BEACH,
FLORIDA

CYPRESS LAKES-PLAT NO. 6-A
IN 2 SHEETS SHEET NO. 2

Date JANUARY, 1982	Designed R. ANDERSON	Scale 1" = 60'	Sheet
Approved	Drawn T. CURBELO	Job No. 2536-81	2 of 2
	Checked	File No.	