DRAWING NUMBER 53/19

PLAN HOLD CORPORATION • IRVINE, CALIFORNIA
REORDER BY NUMBER 07549

THE DONALD C. WALKER COMMUNITY

A PORTION OF MEADS P.U.D.
LYING IN THE NORTHEAST QUARTER OF SECTION 27,
TOWNSHIP 43 SOUTH, RANGE 42 EAST
PALM BEACH COUNTY, FLORIDA

0 5 10 25 50 75 100
GRAPHIC SCALE 1" = 30'

SHEET 3 OF 3 SHEETS

19

STATE OF FLORIDA
COUNTY OF PALM BEACH

THIS PLAT WAS FILED FOR RECORD AT _____
THIS _____ DAY OF _____
A.D., 1983 AND DULY RECORDED
IN PLAT BOOK ____ ON PAGES
_____ AND _____

JOHN B. DUNKLE, CLERK
CIRCUIT COURT

BY: _____

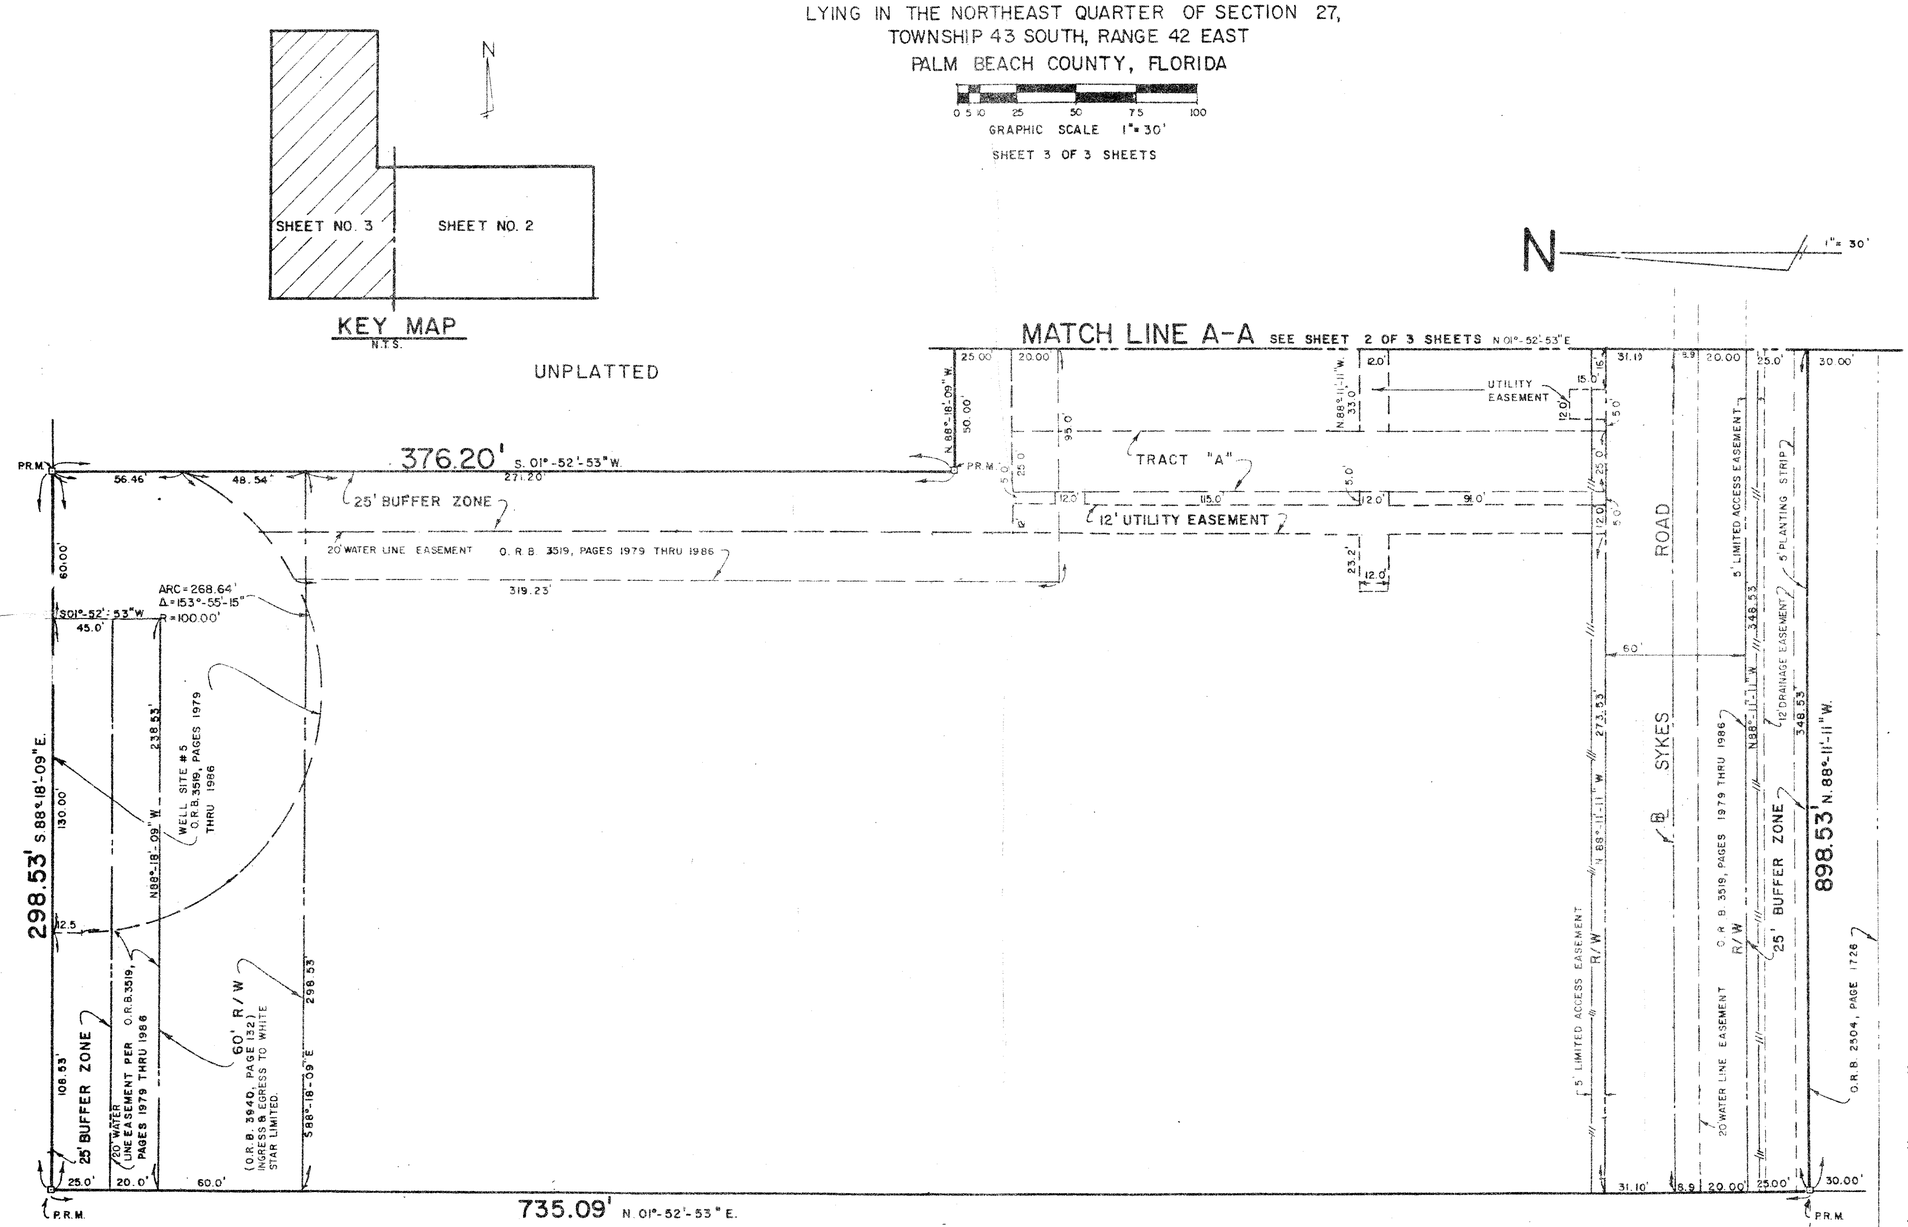

Called Pet. 82-73 or 80-139

SURVEYORS NOTES

1. A. NO BUILDINGS OR ANY KIND OF CONSTRUCTION SHALL BE PLACED ON UTILITY EASEMENTS.
   B. NO STRUCTURES, TREES OR SHRUBS SHALL BE PLACED ON DRAINAGE EASEMENTS.
   C. APPROVAL OF LANDSCAPING ON UTILITY EASEMENTS OTHER THAN WATER AND SEWER SHALL BE ONLY WITH THE APPROVAL OF ALL UTILITIES OCCUPYING SAME.
2. BEARINGS SHOWN HEREON REFER TO THE DATUM AS USED FOR THE NORTH LINE OF SEC. 27, TWP 43S, RGE. 42 EAST, ON THE RIGHT OF MAP FOR THE SUNSHINE STATE PARKWAY.
3. THIS INSTRUMENT WAS PREPARED BY FREDERICK J THORNE P.L.S. No. 2869 IN THE OFFICES OF THORNE & ASSOCIATES P.O. BOX 3501 WEST PALM BEACH, FLORIDA.
4. PERMANENT REFERENCE MONUMENTS ARE SHOWN THUS ——□——.
5. PERMANENT CONTROL POINTS ARE SHOWN THUS ——○——.

UNPLATTED

DONALD C. WALKER COMMUNITY

53/19

0 396-300

THORNE & ASSOCIATES
PROFESSIONAL LAND SURVEYORS
P.O. BOX 3501 PHONE 689-9634
WEST PALM BEACH, FLORIDA 33402