A PORTION OF A P.U.D

LAKESIDE GREEN - PLAT NO. 7

SECTION 12, TOWNSHIP 43 SOUTH, RANGE 42 EAST

PALM BEACH COUNTY, FLORIDA

IN 2 SHEETS. SHEET NO. 2

APRIL, 1987

41

STATE OF FLORIDA
COUNTY OF PALM BEACH

This Plat was filed for record at _____ .M.
this _____ day of _____
19 ,and duly recorded in Plat Book No.
_____ on page _____ .

JOHN B. DUNKLE, Clerk Circuit Court
By _____ ,D.C.

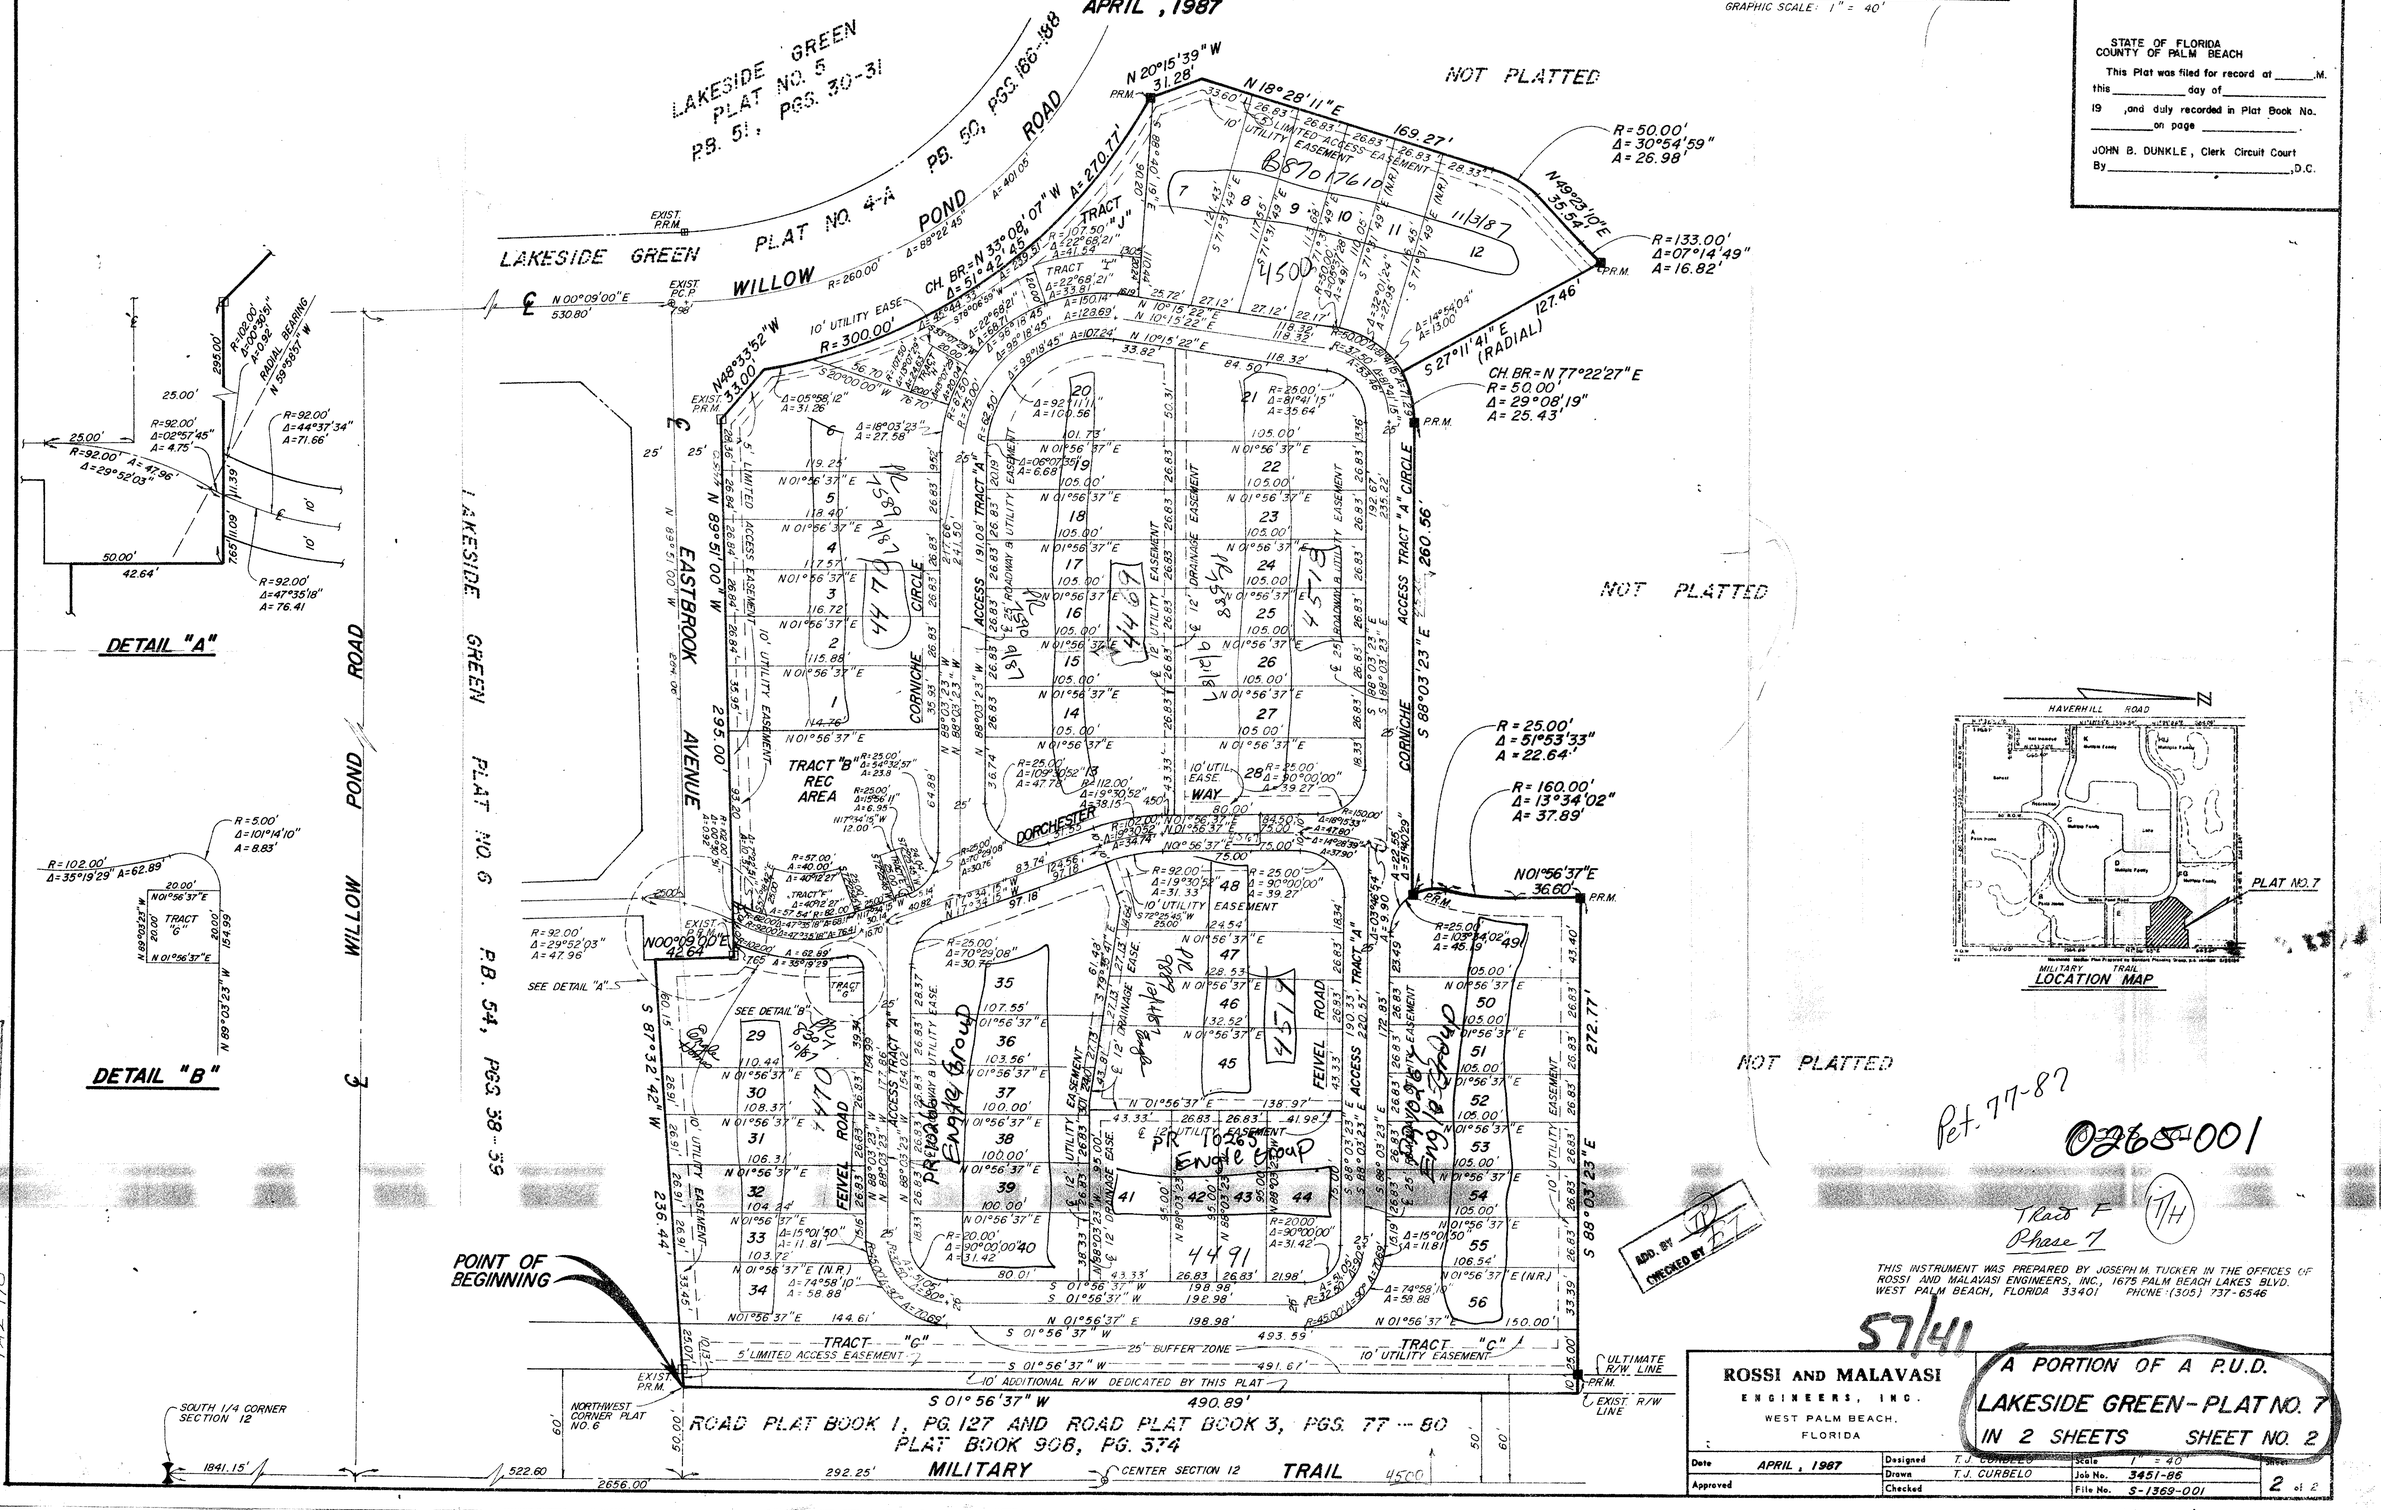

SUBDIVISION * Lakeside Green
BOOK 57 PAGE 41
PLAT NO. B
FOLIO 30
SECTION
ZONING
PUD
ZIP CODE 33417
TAX ID Plat #7

12/4/92

Pet. 77-87

0265-001

Tract F
Phase 1

THIS INSTRUMENT WAS PREPARED BY JOSEPH M. TUCKER IN THE OFFICES OF ROSSI AND MALAVASI ENGINEERS, INC., 1675 PALM BEACH LAKES BLVD. WEST PALM BEACH, FLORIDA 33401 PHONE (305) 737-6546

57/41

ADD. BY
CHECKED BY

ROSSI AND MALAVASI
ENGINEERS, INC.
WEST PALM BEACH, FLORIDA

A PORTION OF A P.U.D.
LAKESIDE GREEN - PLAT NO. 7
IN 2 SHEETS SHEET NO. 2

Date APRIL, 1987	Designed T.J. CURBELO	Scale 1" = 40'	Sheet 2 of 2
Approved	Drawn T.J. CURBELO	Job No. 3451-86	
	Checked	File No. S-1369-001	