THE POLO CLUB PLAT III

PART OF THE POLO CLUB P.U.D.

BEING A REPLAT OF TRACT IV OF "THE POLO CLUB PLAT II" (P.B. 57 PGS. 46-49)
SITUATE IN SECTIONS 26, AND 27, TOWNSHIP 46 SOUTH, RANGE 42 EAST
PALM BEACH COUNTY, FLORIDA

, 1988

SHEET 2 OF 3

111

STATE OF FLORIDA
COUNTY OF PALM BEACH

THIS PLAT WAS FILED FOR RECORD _____
THIS _____ DAY OF _____
AD, 1988 AND DULY RECORDED IN PLAT BOOK _____ ON PAGES _____ AND _____.

JOHN B. DUNKLE, CLERK
BY: _____, D.C.

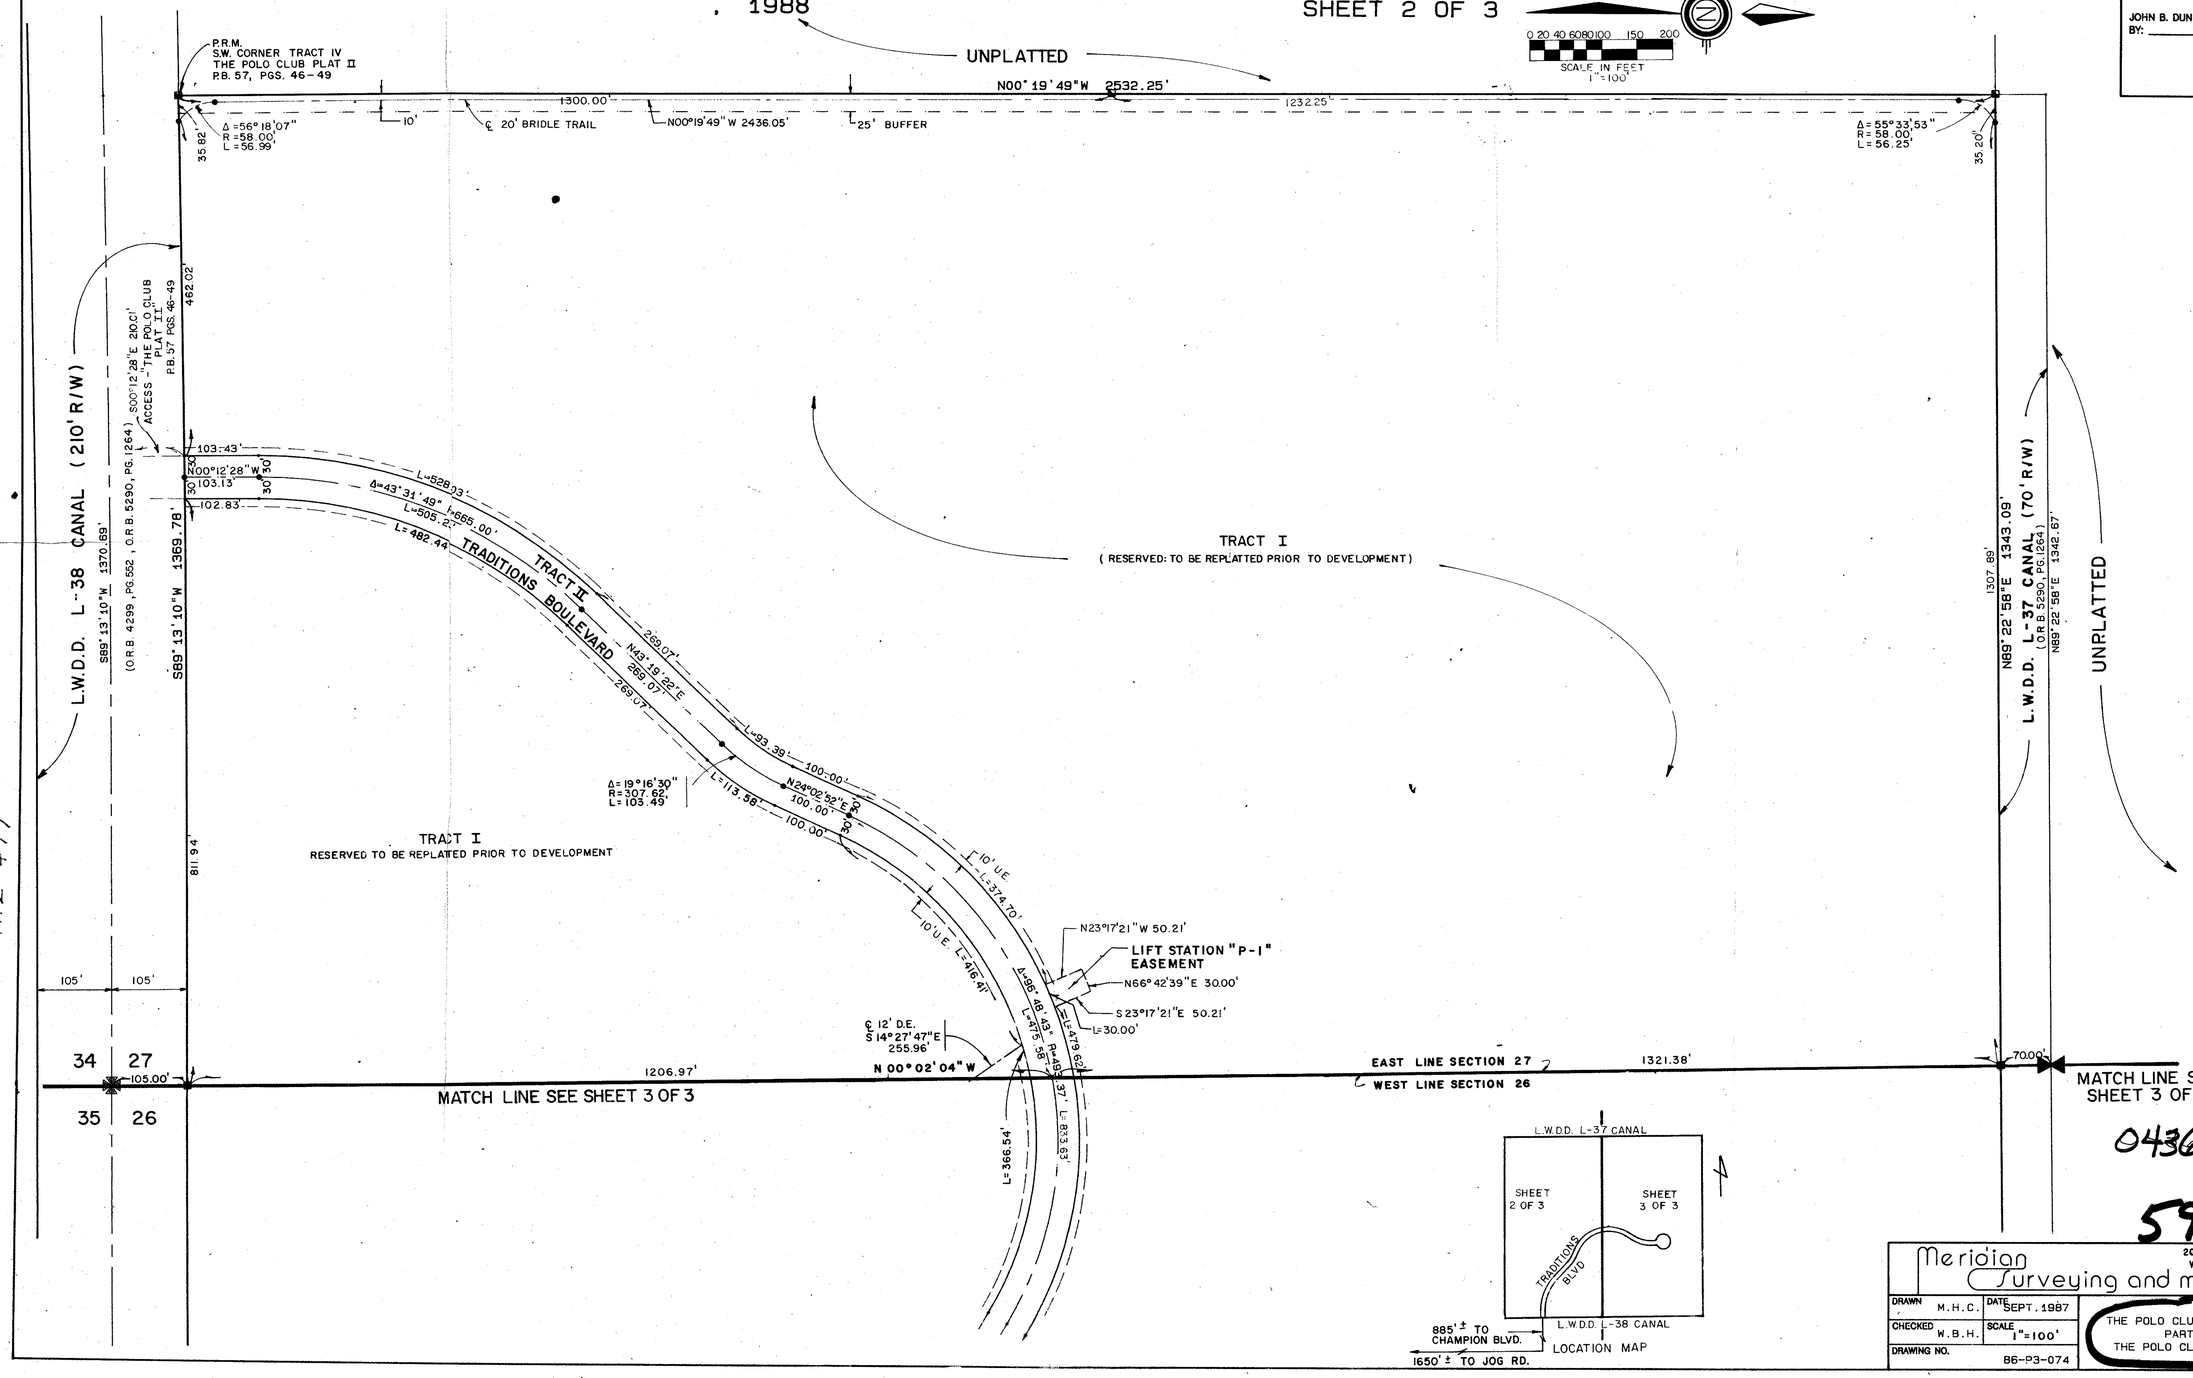

SUBDIVISION # The Polo Club #3
BOOK 59 PAGE 111
FLOOD ZONE B FLOOD MAP # 215A
QUAD # 37 ZONING RS/RTS
SE PUD 84-71 ZIP CODE 33445
PUD NAME Polo Club PUD

TAZ 477

0436-006

59/111

Meridian Surveying and mapping inc.
2000 LOMBARD STREET
WEST PALM BEACH, FL.

DRAWN	M.H.C.	DATE	SEPT. 1987
CHECKED	W.B.H.	SCALE	1"=100'
DRAWING NO.			86-P3-074

THE POLO CLUB PLAT III
PART OF
THE POLO CLUB P.U.D.