THE POLO CLUB EQUESTRIAN CENTER

PART OF THE POLO CLUB P.U.D.
SITUATE IN SECTION 27, TOWNSHIP 46 SOUTH, RANGE 42 EAST
PALM BEACH COUNTY, FLORIDA.

1989 SHEET 2 OF 2

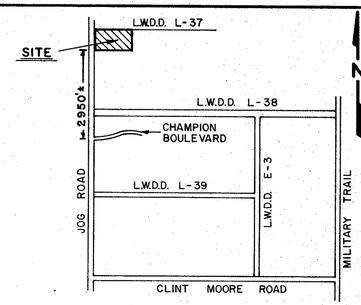

LOCATION MAP
N.T.S.

167

STATE OF FLORIDA
COUNTY OF PALM BEACH

THIS PLAT WAS FILED FOR RECORD _____
THIS _____ DAY OF _____
AD, 1989 AND DULY RECORDED IN PLAT BOOK _____ ON PAGES _____ AND _____,

JOHN B. DUNKLE, CLERK
BY: _____, D.C.

CIRCUIT COURT SEAL

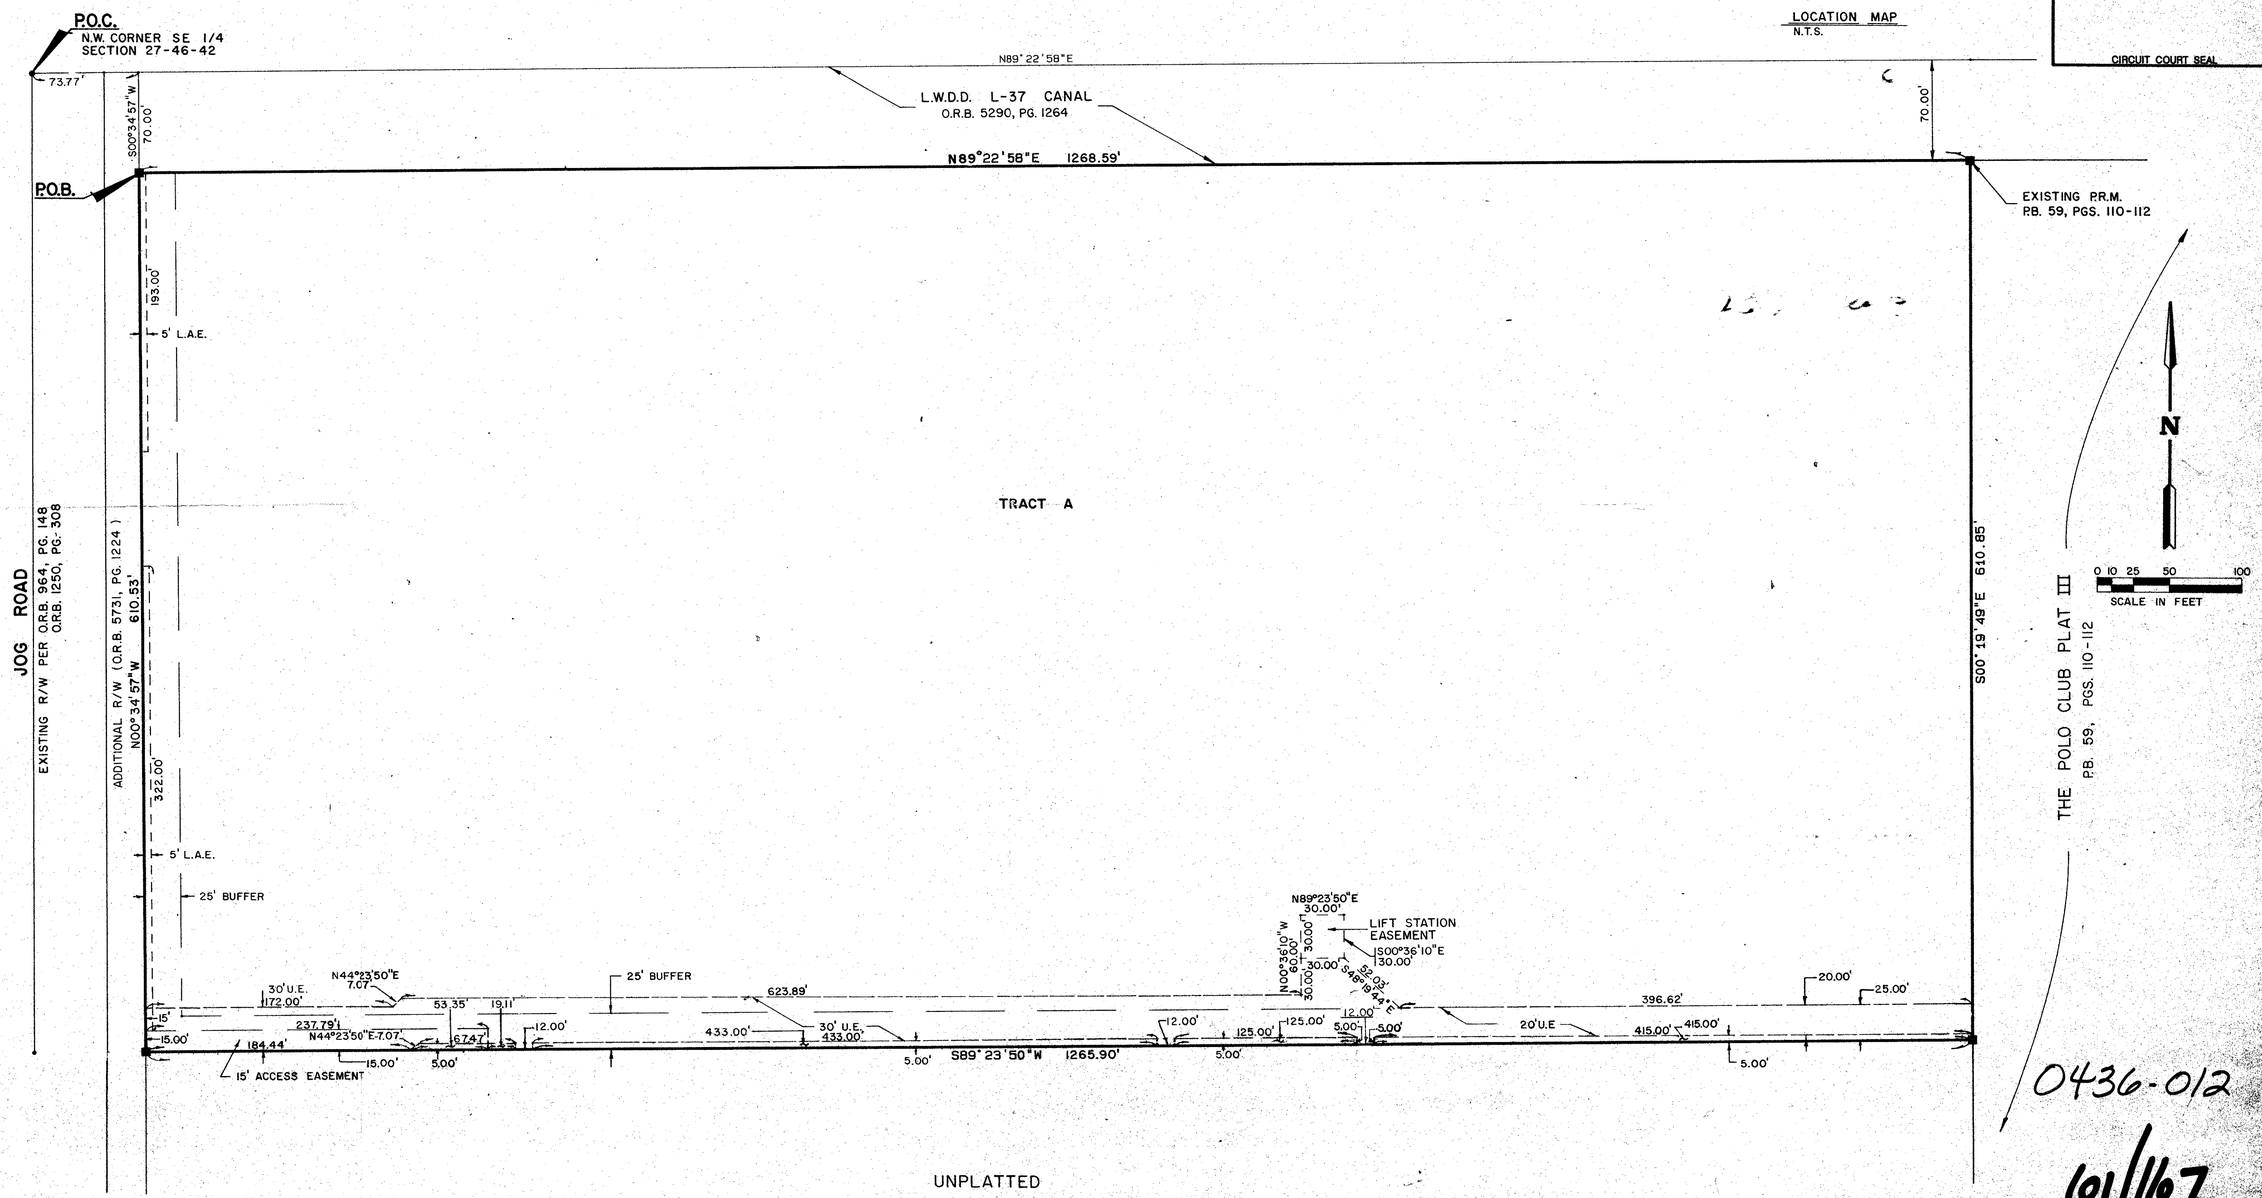

UNPLATTED

0436-012

61/167

STANLEY/WANTMAN, INC.
2000 LOMBARD STREET, WEST PALM BEACH, FL 33407 (305) 842-7444

DRAWN J.C.F	DATE JULY 1988	THE POLO CLUB EQUESTRIAN CENTER PART OF THE POLO CLUB P.U.D.	
CHECKED W.B.H.	SCALE 1"=50'		
DRAWING NO. 09817DE			

SUBDIVISION # Polo Club Equestrian Center
BOOK 61 PAGE 167
FLOOD ZONE B FLOOD MAP # 215A
QUAD # 37 ZIP CODE 33445
SE
PUB NAME
27/46/42