WOODS WALK PLAT THREE

BEING A REPLAT OF A PORTION OF BLOCK 25 OF PALM BEACH FARMS COMPANY PLAT NO. 3
PART OF WOODS WALK P.U.D.
SITUATE IN SECTIONS 19 & 30, TOWNSHIP 44 SOUTH, RANGE 42 EAST
PALM BEACH COUNTY, FLORIDA

FEBRUARY , 1989

SHEET 4 OF 4

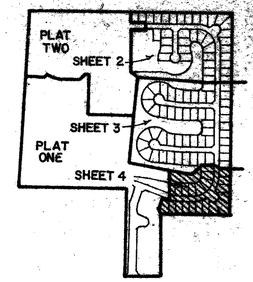

LOCATION MAP

46

STATE OF FLORIDA
COUNTY OF PALM BEACH

THIS PLAT WAS FILED FOR RECORD
THIS ____ DAY OF ____
AD, 1989 AND DULY RECORDED
IN PLAT BOOK ____ ON PAGES
____ AND ____

JOHN B. DUNKLE, CLERK
BY: ____, D.C.

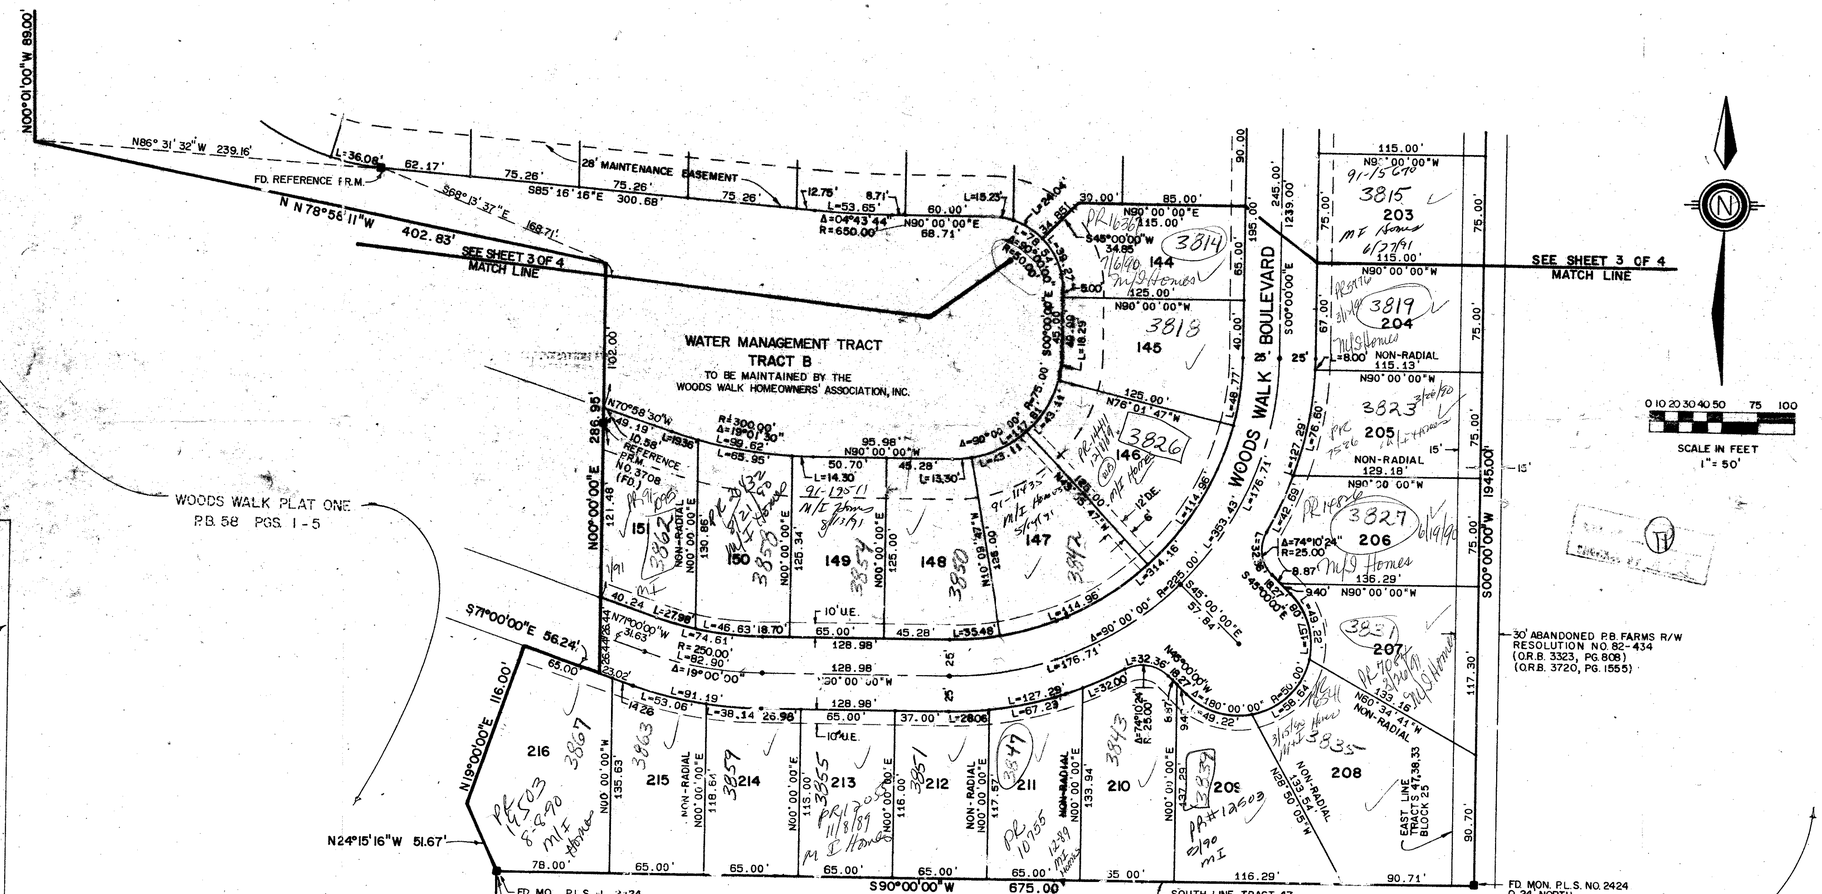
N00°01'00"W 89.00'
N86° 31' 32"W 239.16'
FD. REFERENCE P.R.M.
N 78°56'11"W 402.83'
S69°13'37"E 168.71'
SEE SHEET 3 OF 4 MATCH LINE
28' MAINTENANCE EASEMENT
L=36.06'
62.17'
75.26'
S85°16'16"E 300.68'
75.26'
75.26'
L=12.75'
8.71'
L=53.65'
Δ=04°43'44"
R=650.00
N90°00'00"E 68.71'
L=18.25'
L=24.84'
30.00'
85.00'
N90°00'00"E 115.00'
S45°00'00"W 34.85
WATER MANAGEMENT TRACT
TRACT B
TO BE MAINTAINED BY THE
WOODS WALK HOMEOWNERS' ASSOCIATION, INC.
WOODS WALK PLAT ONE
P.B. 58 PGS. 1-5
N70°58'30"W 49.19'
R=300.00'
Δ=19°00'30"
L=99.62'
L=98.95'
95.98'
N90°00'00"W
50.70'
L=14.30
45.28'
L=13.30
N00°00'00"E 286.95'
N00°00'00"E 121.48'
10.58' REFERENCE P.R.M. NO. 3708 (FD.)
NON-RADIAL N00°00'00"E 130.86'
125.34'
125.00'
138.00'
N10°08'47"W
L=43.11'
L=43.77'
L=48.77'
L=127.29'
L=176.71'
L=42.69'
L=76.80'
L=127.29'
L=176.71'
L=314.16'
R=225.00'
S45°00'00"E 51.84'
L=353.43'
S00°00'00"W 1945.00'
S71°00'00"E 56.24'
40.24
L=27.98
N71°00'00"W 31.63'
L=46.63'
18.70'
L=74.61'
R=250.00'
L=92.90'
Δ=19°00'00"
10' U.E.
65.00'
45.28'
L=35.48'
L=114.96'
Δ=90°00'00"
128.98'
S90°00'00"W
L=176.71'
N19°00'00"E 116.00'
65.00
23.02'
L=91.19'
L=53.06'
14.26
L=38.14'
26.96
37.00'
L=28.06'
L=67.23'
L=32.00'
N89°00'00"W
R=25.00'
Δ=74°10'24"
6.87'
L=32.36'
Δ=180°00'00"
R=50.00'
L=58.64'
L=49.22'
N24°15'16"W 51.67'
216
215
214
213
212
211
210
209
208
207
206
205
204
203
PR1503 6-890 MI Homes
PR1626 115.00' 3814 7/6/90 MJ Homes 144
3818 145
3826 146
3867
3847
3843
3835
3831
3823 3/16/90
3819
3815
PR 10755
PR