450-004

MARINER'S COVE PLAT FOUR

BEING PART OF MARINER'S COVE, A P.U.D.
A REPLAT OF ACCESS WATERWAY TRACTS 2 & 3 OF "MARINER'S COVE PLAT ONE" (P.B.56 PGS.193-196)
AND MANGROVE PRESERVES 1 & 2 OF "MARINER'S COVE PLAT TWO" (P.B.59 PGS.132-133).
SITUATE IN SECTION 29, TOWNSHIP 41 SOUTH, RANGE 43 EAST
PALM BEACH COUNTY, FLORIDA.

AUGUST, 1989

SHEET 2 OF 4

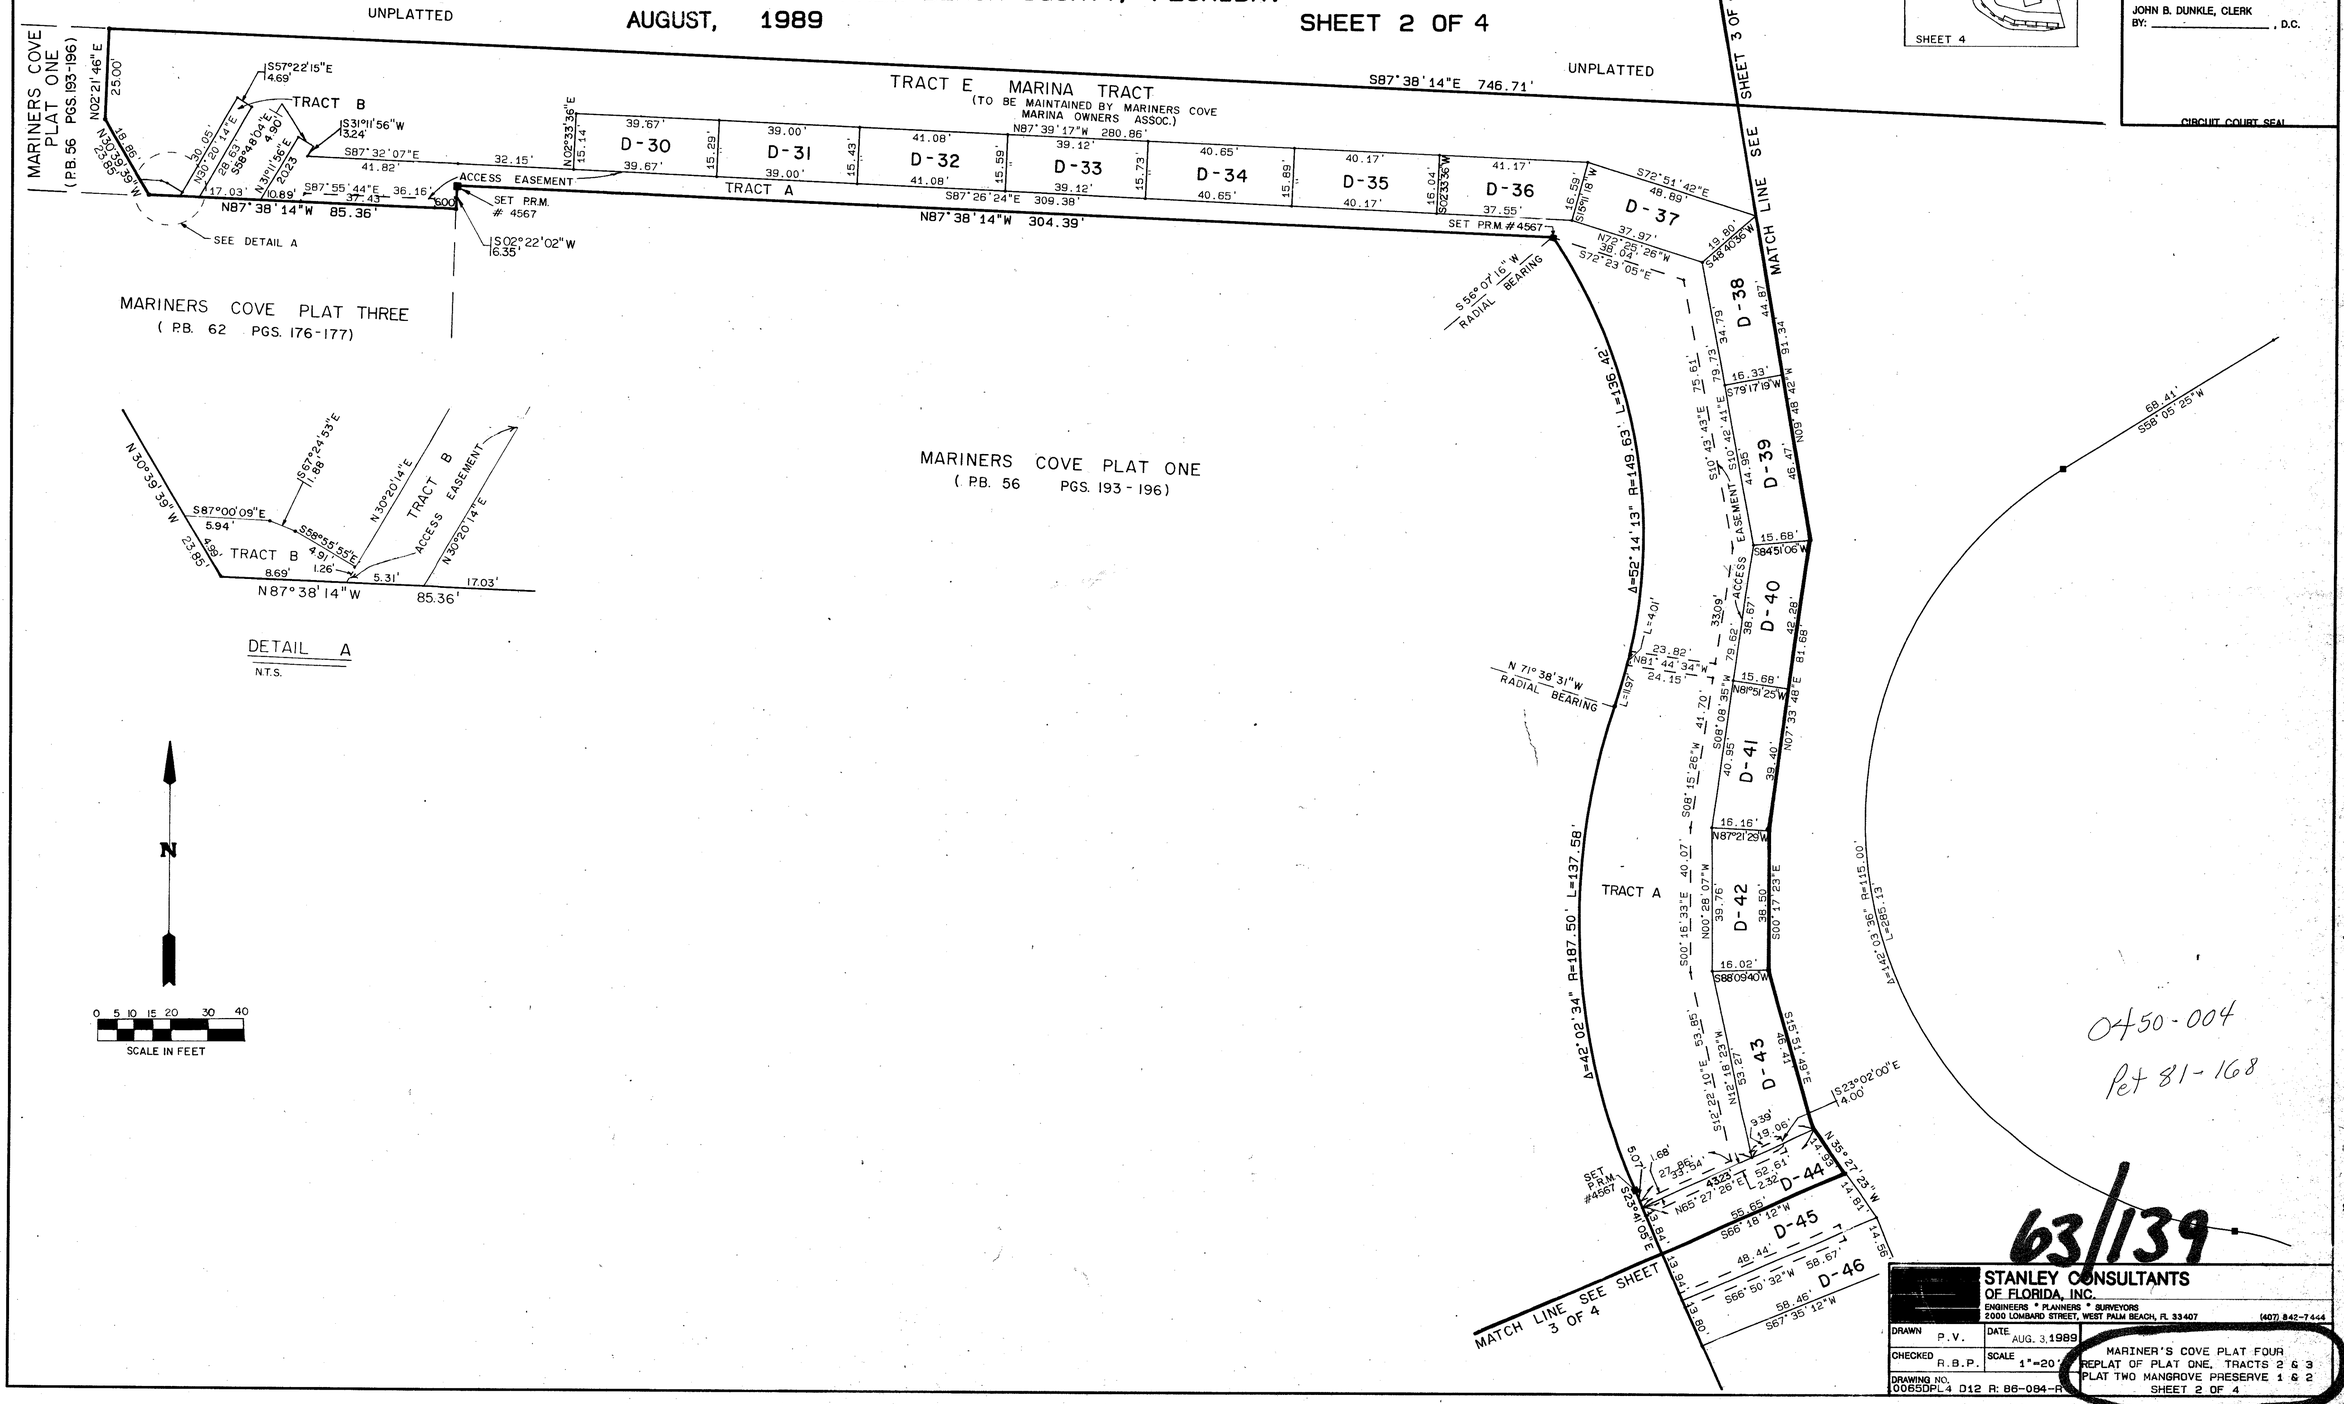

DETAIL A
N.T.S.

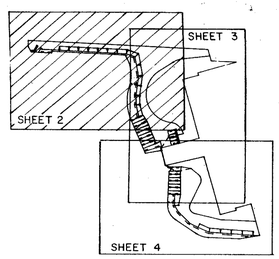

139

STATE OF FLORIDA
COUNTY OF PALM BEACH

THIS PLAT WAS FILED FOR RECORD _____
THIS _____ DAY OF _____
AD, 1989 AND DULY RECORDED
IN PLAT BOOK _____ ON PAGES
_____ AND _____,

JOHN B. DUNKLE, CLERK
BY: _____, D.C.

CIRCUIT COURT SEAL

SUBDIVISION # Mariners Cove Plat Four
BOOK 63 PAGE 139
FLOOD ZONE X FLOOD MAP # 1198
QUAD # 12 ZONING PS 81-168
7249 ZIP CODE 33410
MAP NAME Mariners Cove PUD

STANLEY CONSULTANTS OF FLORIDA, INC.
ENGINEERS * PLANNERS * SURVEYORS
2000 LOMBARD STREET, WEST PALM BEACH, FL 33407 (407) 842-7444

DRAWN P.V.	DATE AUG. 3, 1989	MARINER'S COVE PLAT FOUR
CHECKED R.B.P.	SCALE 1"=20'	REPLAT OF PLAT ONE, TRACTS 2 & 3
DRAWING NO. 00650PL4 D12 R: 86-084-R		PLAT TWO MANGROVE PRESERVE 1 & 2
		SHEET 2 OF 4