EMERALD POINTE PLAT NO. 2

A PART OF A PLANNED UNIT DEVELOPMENT
LYING IN SECTION 16, TOWNSHIP 46 SOUTH, RANGE 42 EAST
PALM BEACH COUNTY, FLORIDA.
SHEET 8 OF 8 FEBRUARY, 1990.

D440-002

55

STATE OF FLORIDA
COUNTY OF PALM BEACH ss
This Plat was filed for record at _____
___M. this ___ day of _____ 19___
and duly recorded in Plat Book No._____
on Page _____.
John B. Dunkle, Clerk of the Circuit Court
By _____ D.C.

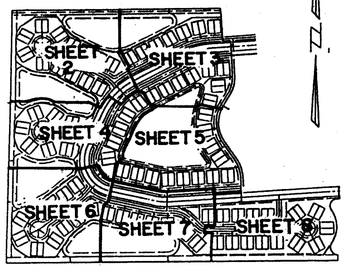

KEY MAP

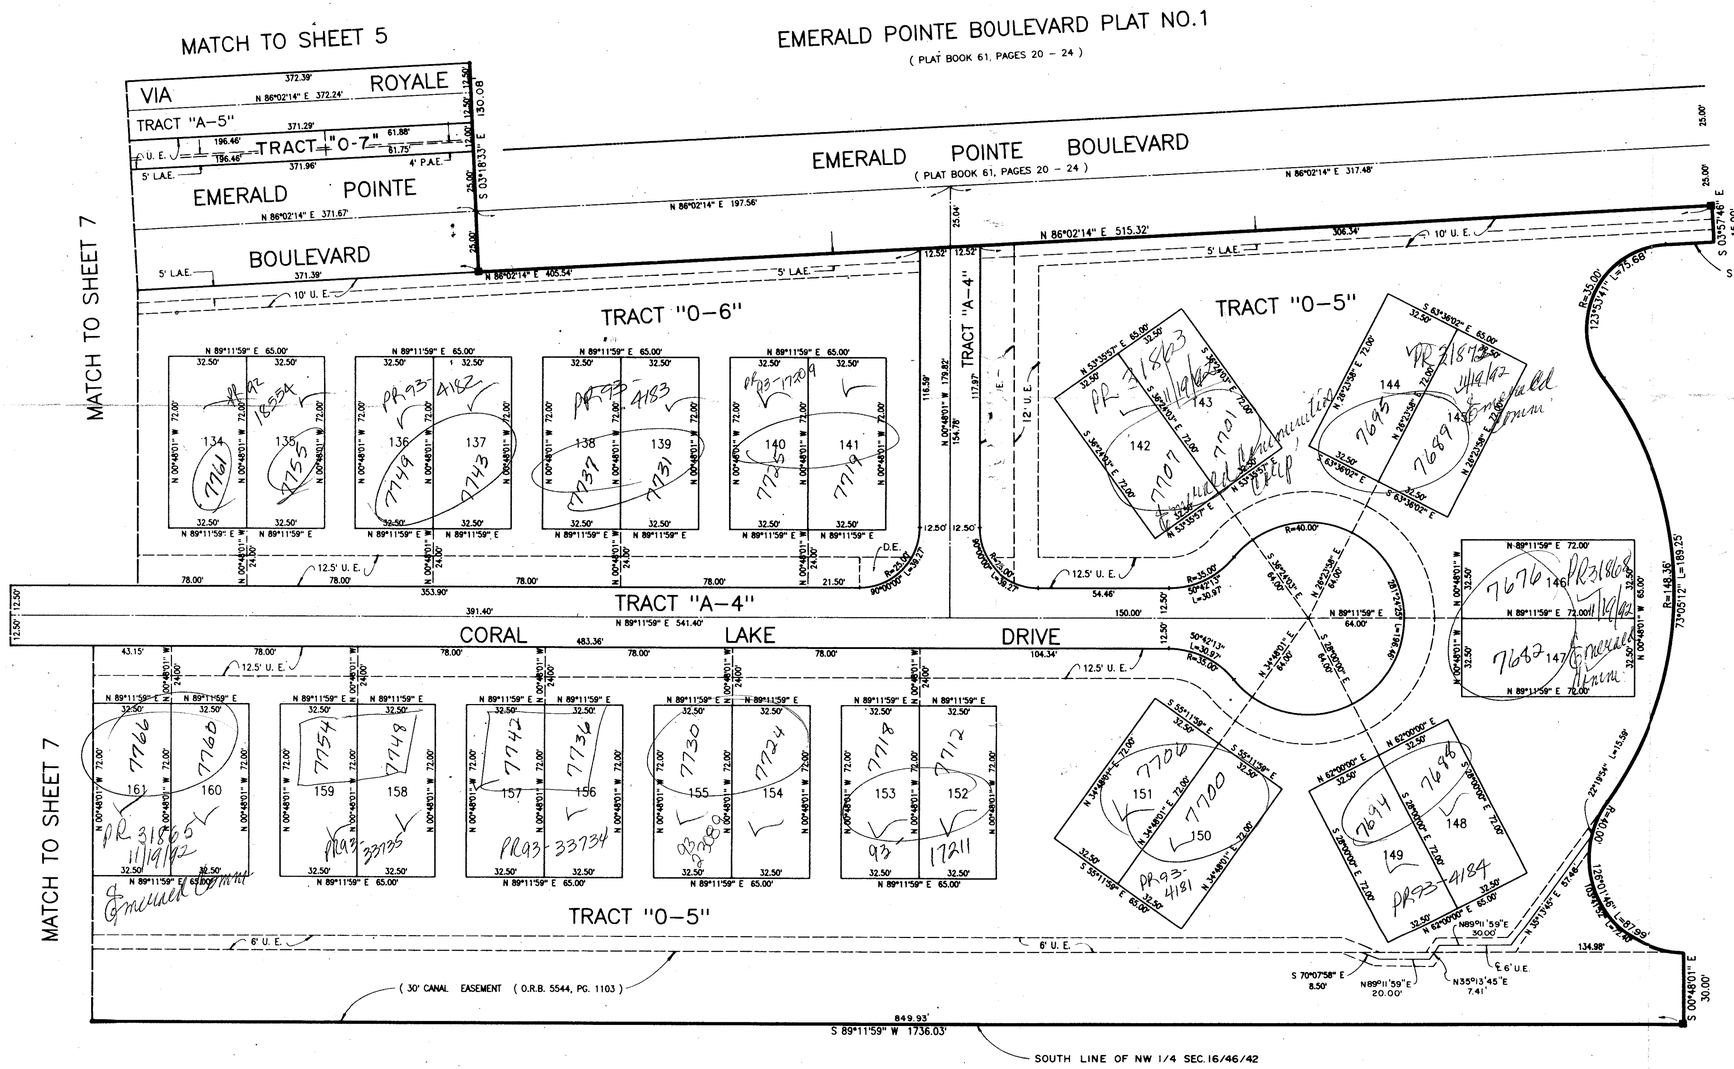

ADD. BY
CHECKED BY

Landmark Surveying & Mapping Inc.
1850 FOREST HILL BOULEVARD
PH. (407)433-5405 SUITE 100 W.P.B. FLORIDA

EMERALD POINTE PLAT NO. 2

EMERALD POINTE PLAT NO.2
65 55 51
84-119
200A
33446