BOCA WEST P.U.D. MASTER PLAT 2

IN SECTIONS 9, 15 AND 16, TOWNSHIP 47 SOUTH, RANGE 42 EAST
PALM BEACH COUNTY, FLORIDA
IN 19 SHEETS - SHEET NO. 13

GEE & JENSON
ENGINEERS - ARCHITECTS - PLANNERS, INC.
WEST PALM BEACH, FLORIDA
FEBRUARY 1989

100 0 100 200 300 400
SCALE IN FEET SCALE 1" = 100'

0214-026

171

STATE OF FLORIDA
COUNTY OF PALM BEACH
This plat was filed for record at ____ M. this ____ day of _____ 1990, and duly recorded in Plat Book No. ____ on Pages ____ thru ____.

JOHN B. DUNKLE
Clerk Circuit Court

By: _____ D.C.

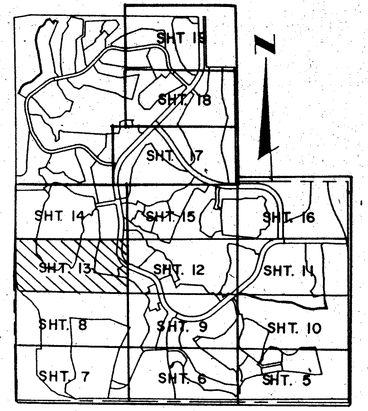

KEY MAP

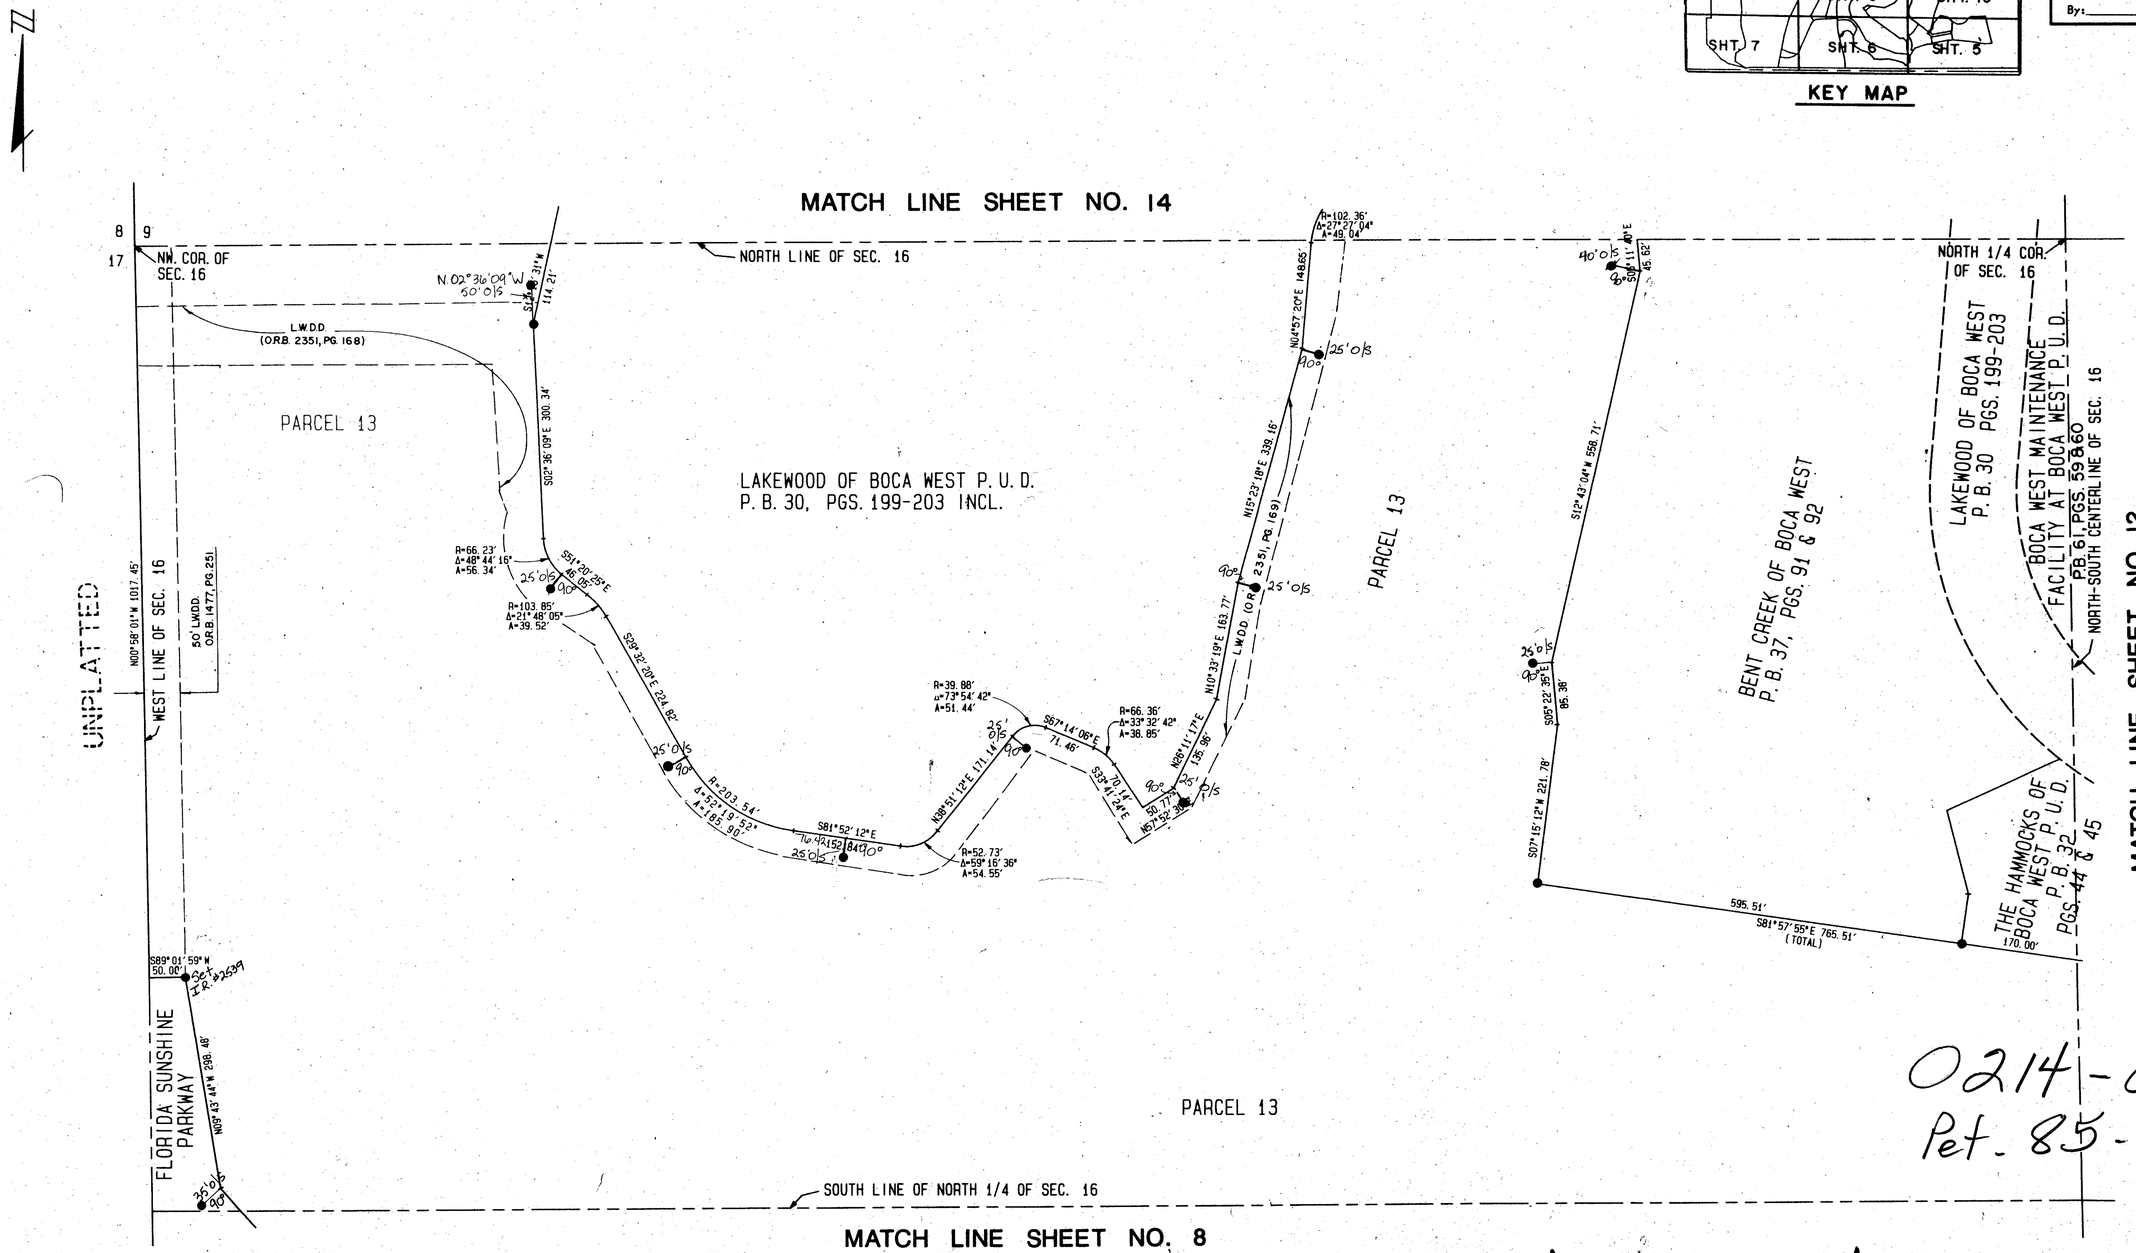

TAZ 607

SUBDIVISION # BOCA WEST MASTER PLAT 2
BOOK 66 PAGE 171
FLOOD ZONE B FLOOD MAP # 230B
QUAD # 53 ZONING AR
CE 85-7 ZIP CODE 33434
PUD NAME same
16/47/42

COMPUTED W.J.I.
DRAWN D.L.B.
CHECKED J.H.D.
COMMENTS
APPROVED J.H.D.
REVISION

0214-026
Pet. 85-7

BOCA WEST PUD MASTER Plat 2 66/171