0339-004

42

WHISPER WALK SECTION "E"

SITUATE IN SECTION 5, TOWNSHIP 47 SOUTH, RANGE 42 EAST,
PALM BEACH COUNTY, FLORIDA,
BEING A REPLAT OF A PORTION OF TRACT A OF
THE BOUNDARY PLAT OF WHISPER WALK, A P.U.D.
(P.B. 43, PG. 189 - 191)

THIS INSTRUMENT PREPARED BY JAMES E. PARK, P.L.S.
WILLIAMS, HATFIELD & STONER, INC. - ENGINEERS PLANNERS SURVEYORS
1325 SOUTH CONGRESS AVENUE, SUITE 118, BOYNTON BEACH, FLORIDA 33426

SHEET 3 OF 5

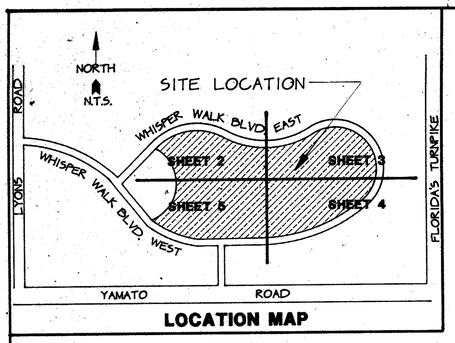

LOCATION MAP

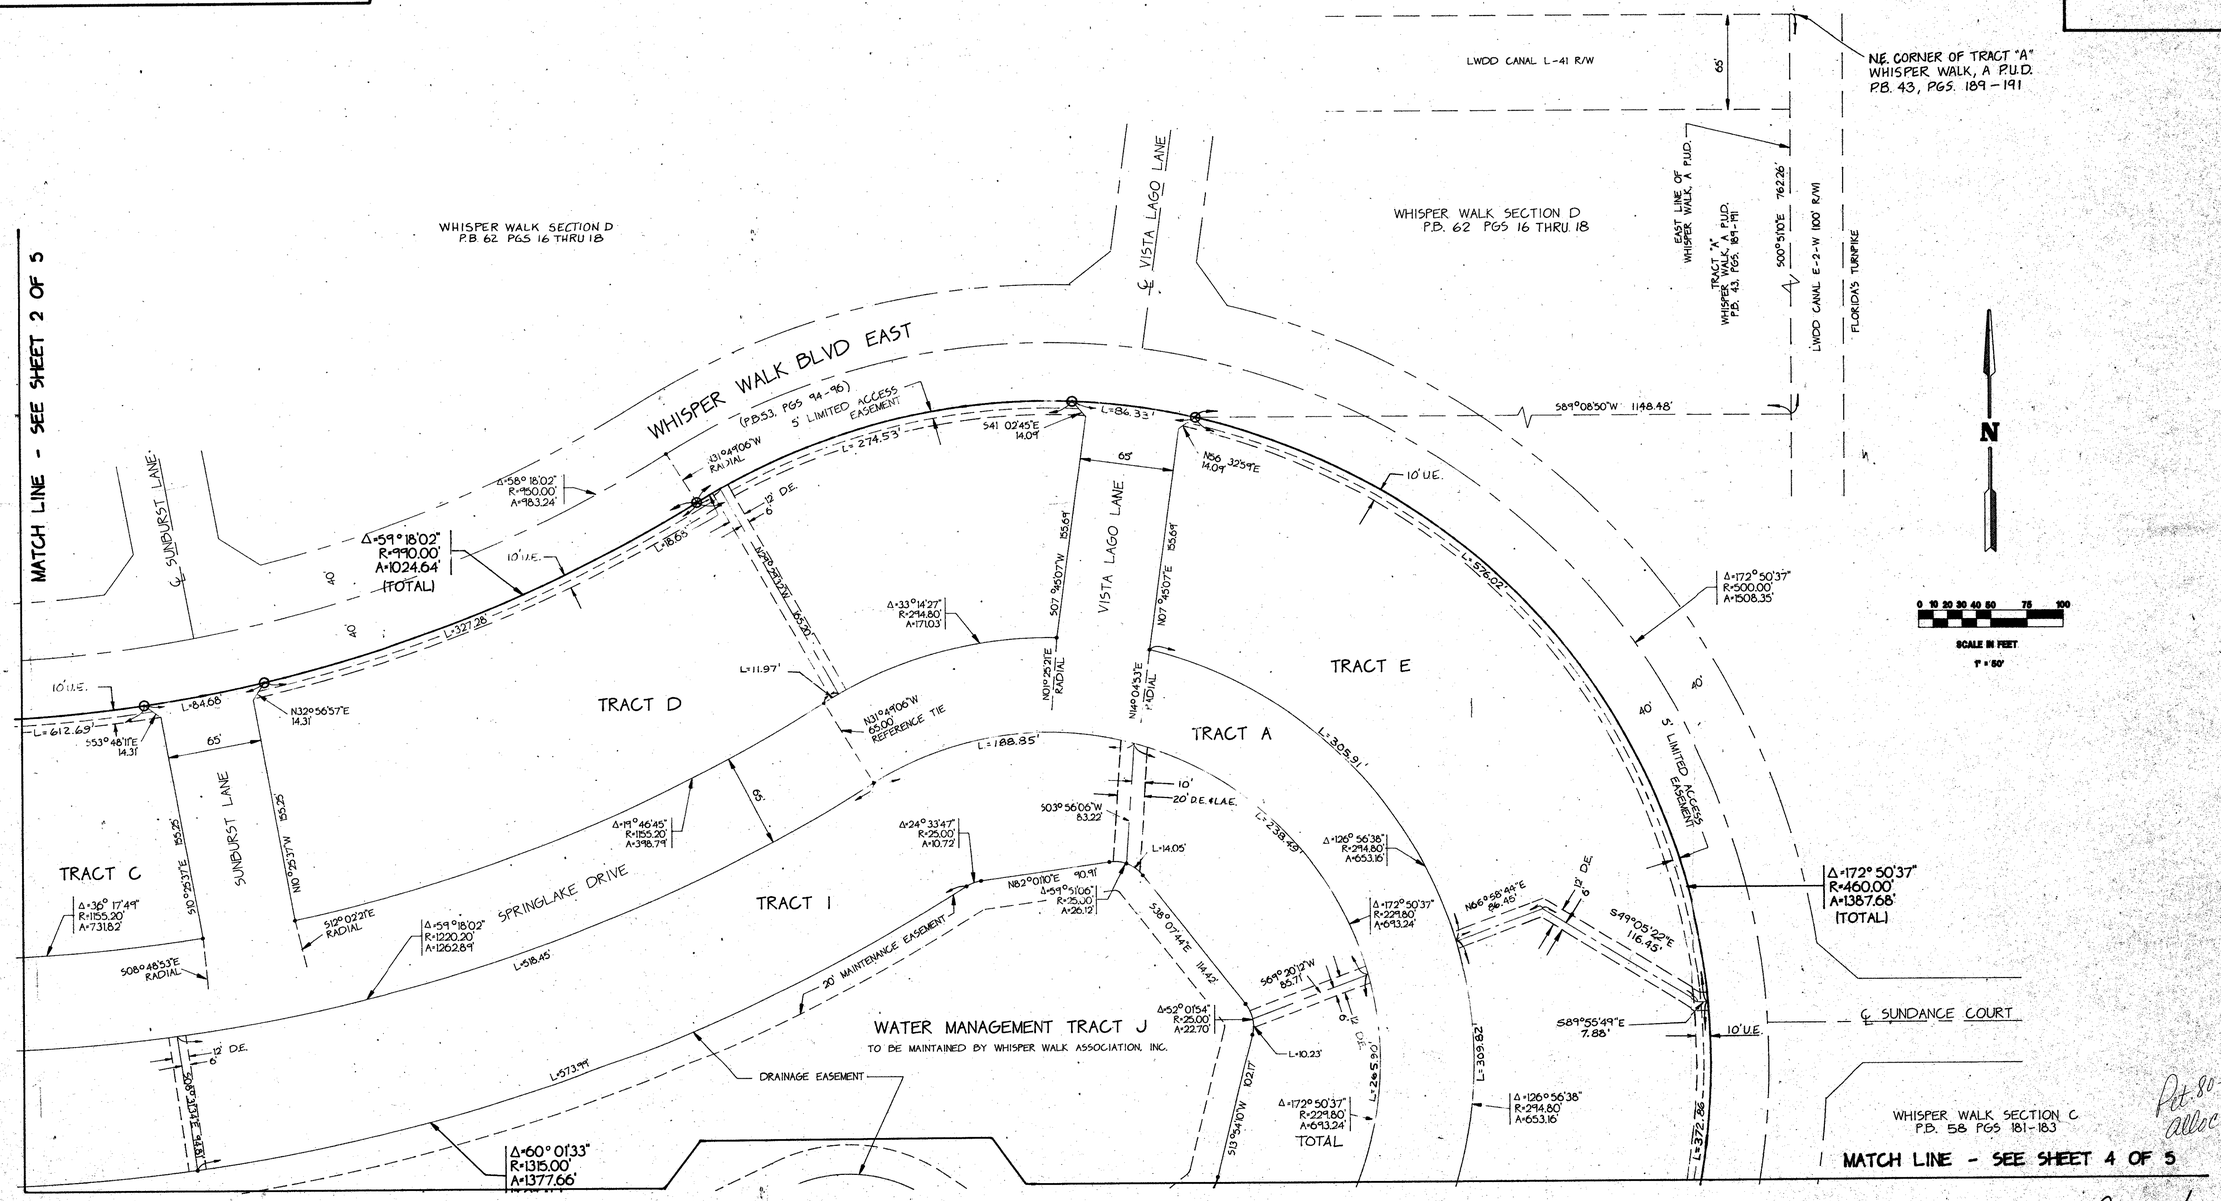

Pet. 80-229
alloc # 0001

0339-004

WHISPER WALK, SECTION "E" 67/42

SUBDIVISION Whisper Walk Section "E"
BOOK 67 PAGE 42
FLOOD ZONE B FLOOD MAP # 2
QUAD # 53 ZIP CODE 33434
SE 80-229
PUD NAME same
5/4/92

TAZ 555