0305-015

46

PLAT OF
ST. ANDREWS HILLS
(A P.U.D.)

BEING A REPLAT OF THE REPLAT OF PLAT NO. 1 ST. ANDREWS COUNTRY CLUB (A P.U.D.) AS RECORDED IN PLAT BOOK 66, PAGE 187, PUBLIC RECORDS OF PALM BEACH COUNTY, FLORIDA, LYING IN SECTION 33, TOWNSHIP 46 SOUTH, RANGE 42 EAST, PALM BEACH COUNTY, FLORIDA

JANUARY 1991

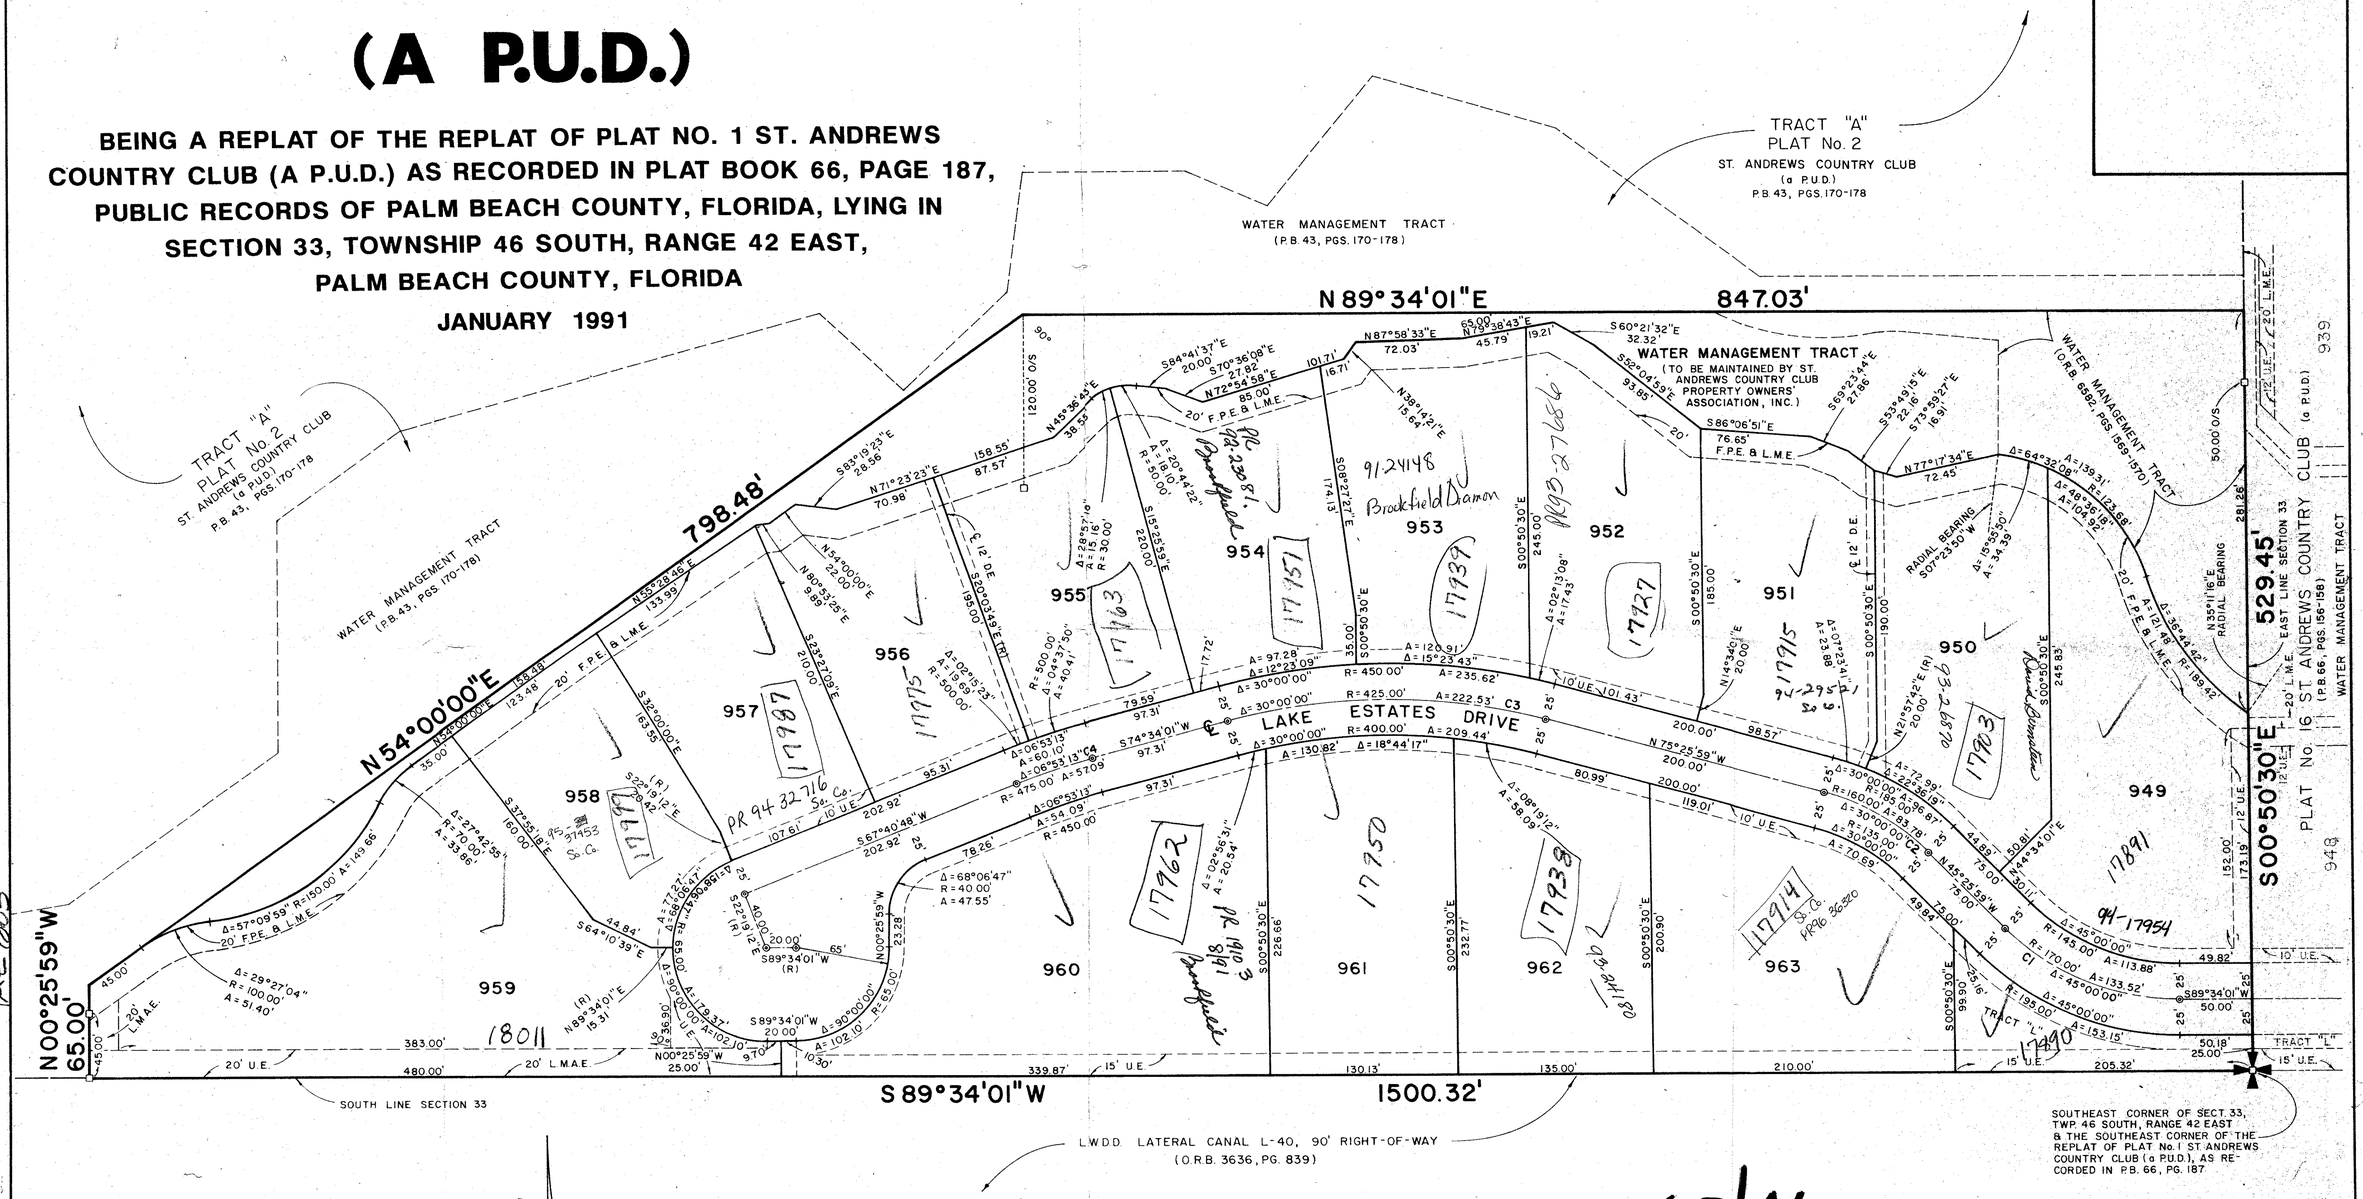

CURVE TABLE

C1	T. = 70.42 feet	Chd. Brg. = N 67° 55' 59" W	Chd. = 130.11 feet
C2	T. = 42.87 feet	Chd. Brg. = N 60° 25' 59" W	Chd. = 82.82 feet
C3	T. = 113.88 feet	Chd. Brg. = S 89° 34' 01" W	Chd. = 220.00 feet
C4	T. = 28.58 feet	Chd. Brg. = S 71° 07' 25" W	Chd. = 57.06 feet

68/46

0305-015

PET. 80-73

COLLECT

ROADS 1025.00 PER UNIT

PLAT OF

ST. ANDREWS HILLS

WALLACE SURVEYING CORPORATION
9176 ALTERNATE A1A, LAKE PARK, FLORIDA 33403 • 407/842-4233

FIELD	JOB NO. 90-1290	F.B.	PG.
OFFICE R.C.	DATE JANUARY 1991	DWG. NO. 90-1290	
C'K'D M.B.	REF. 90-1237	SHEET 2 OF 2	

SUBDIVISION #3 ST. ANDREWS HILLS
BOOK 68 PAGE 46
FLOOD ZONE B FLOOD MAP # 2154
QUAD # 52 ZONING RE/SE
SE ZIP CODE 33434
PUD NAME SAME
23/46/42