THIS INSTRUMENT PREPARED BY
LANDON M. CROSS OF
CARNAHAN AND ASSOCIATES, INC.
CONSULTING ENGINEERS
ENGINEERS SURVEYORS PLANNERS
6191 WEST ATLANTIC BLVD. MARGATE, FLORIDA 33063
DECEMBER 1991 8706100 JSH

RIVIERA, P.U.D.

BOCA CHASE 9A REPLAT

BEING A REPLAT OF PORTIONS OF THE PLAT ENTITLED "BOCA CHASE 9A" AS RECORDED IN PLAT BOOK 65 AT PAGES 183 THROUGH 188 OF THE PUBLIC RECORDS OF PALM BEACH COUNTY, FLORIDA, LYING IN SECTION 2, TOWNSHIP 47 SOUTH, RANGE 41 EAST.

PALM BEACH COUNTY, FLORIDA

195

STATE OF FLORIDA
COUNTY OF PALM BEACH
THIS PLAT WAS FILED FOR RECORD AT _____
THIS ___ DAY OF _____
A.D., 199__ AND DULY RECORDED IN PLAT BOOK ___ ON PAGES ___ AND ___
MILTON T. BAUER
BY: _____ DC

SHEET 2 OF 3 SHEETS

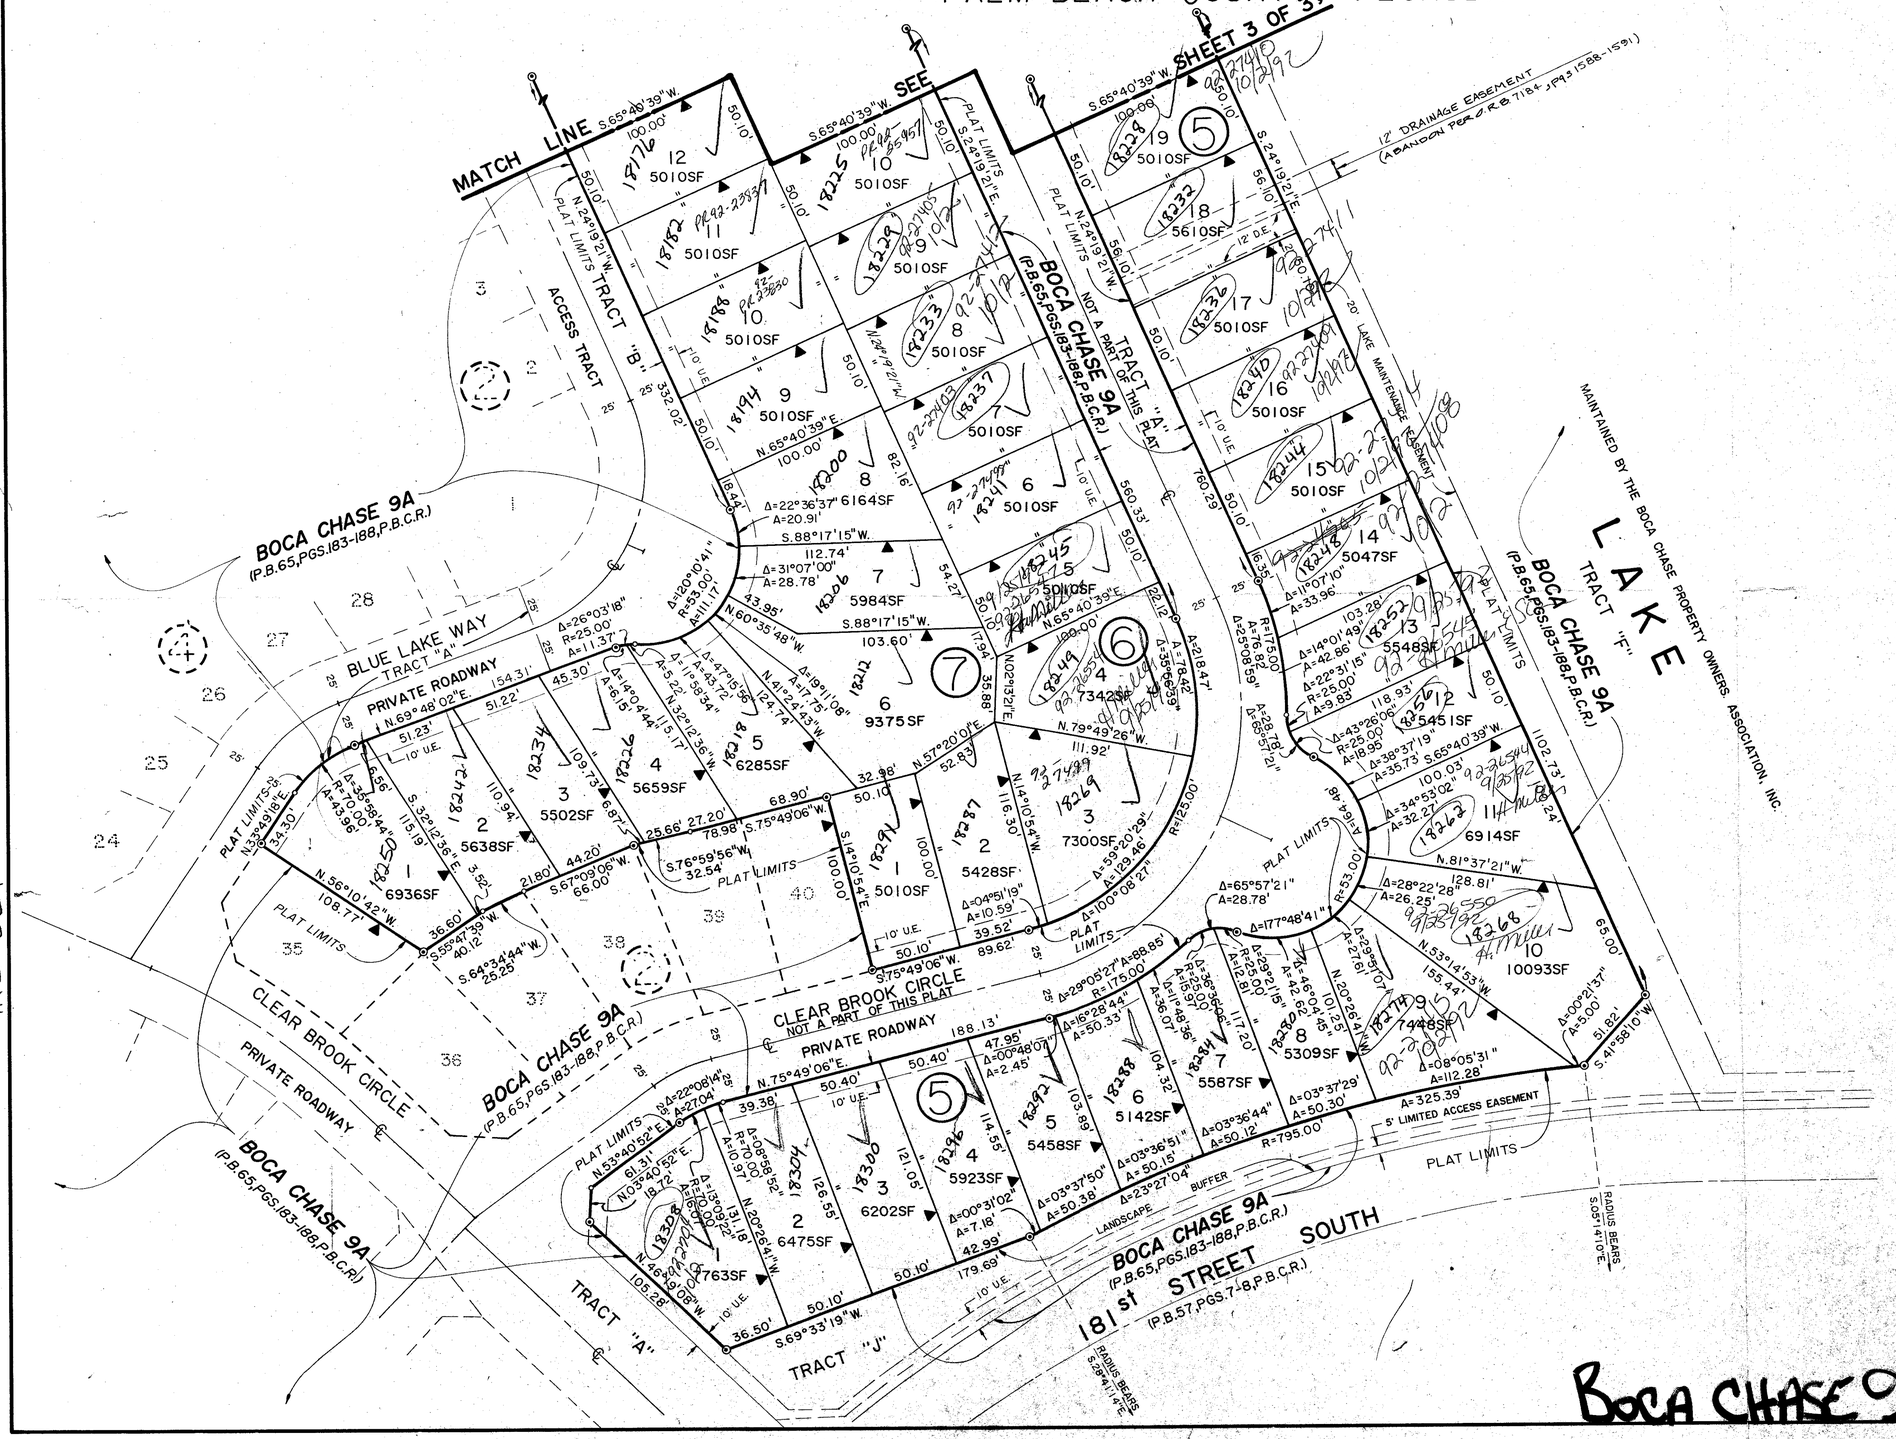

0 20 40 60 100
GRAPHIC SCALE
1"=40'

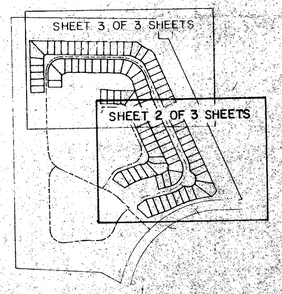

KEY MAP
N.T.S.

0303-014
PET. 72-118
ALLOC. #0001

BOCA CHASE 9A REPLAT 68/195

TAZ = 881

SUBDIVISION BOCA CHASE 9A
BOOK 68 PAGE 195
FLOAT BOOK 68 PAGE 100B
AR
33434
RIVIERA
2/17/91