REVISED SEPT. 3, 1992 ③
REVISED SEPT. 21, 1992 ④
REVISED OCT. 23, 1992 ⑤

PALM BEACH FARMS CO.
PLAT NO. 3, P.B. 2, P. 45-54

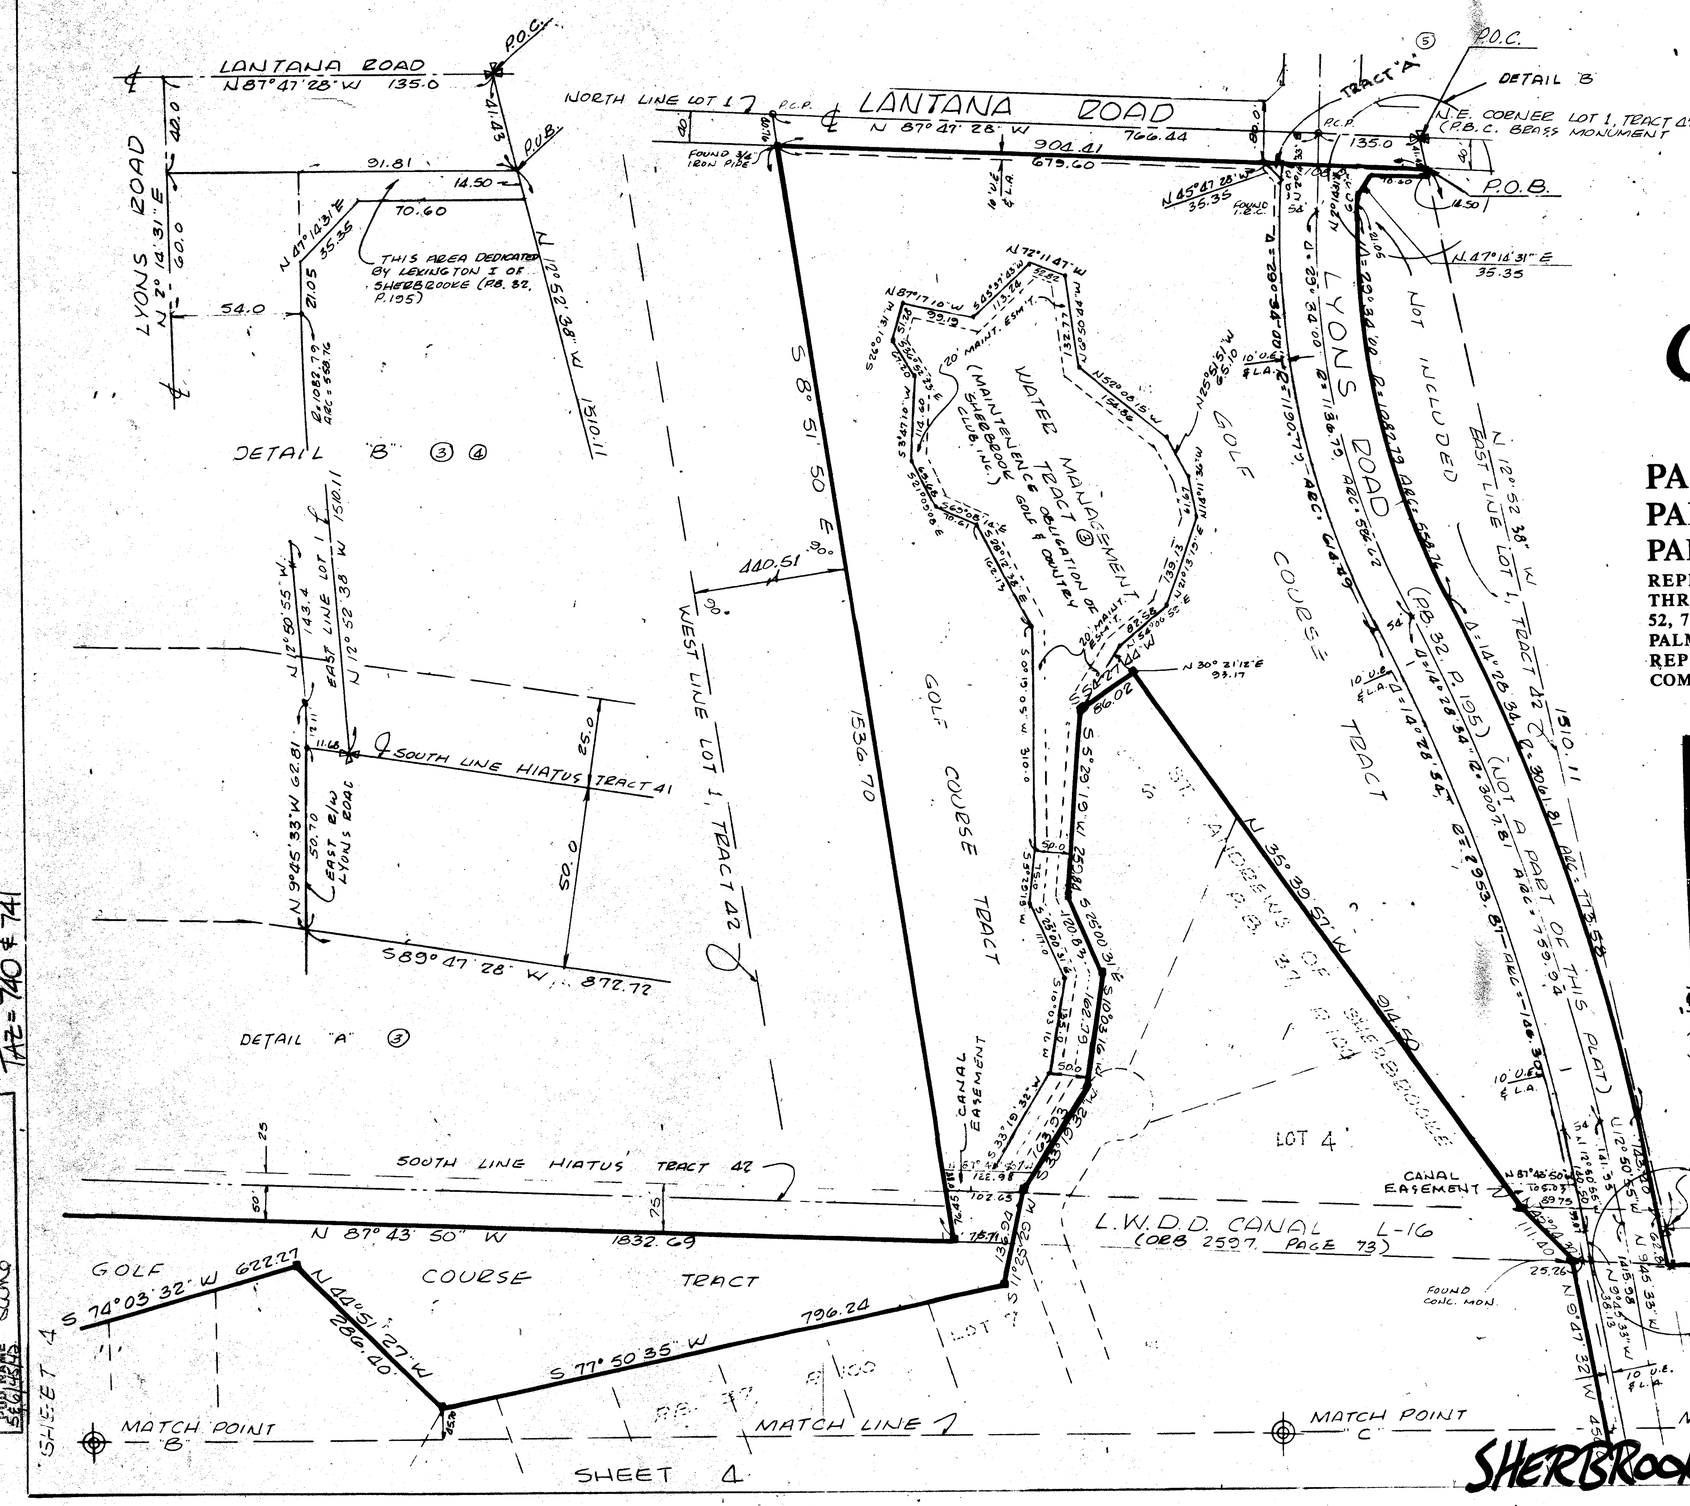

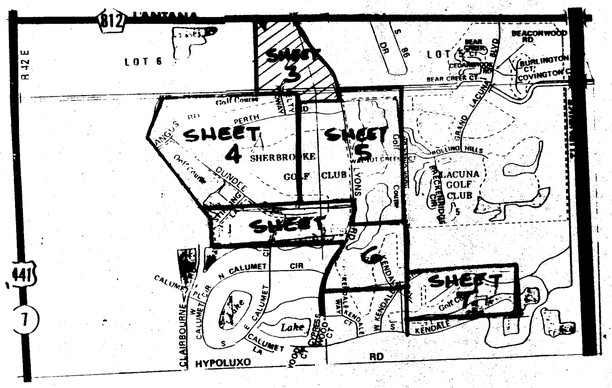

0309-010

Sherbrooke
GOLF & COUNTRY CLUB
(P.U.D.)

PALM BEACH COUNTY, FLORIDA
PART OF TRACT 42, T44 1/2S, R42E
PART OF SECTIONS 5 & 6, T45S, R42E

REPLAT OF PART OF TRACTS 1 THRU 4, 13, 15 THRU 20, & 30 THRU 32, BLOCK 36; TRACTS 13 THRU 16, 17 THRU 20, 45 THRU 52, 75 THRU 80, 82 THRU 90, & 103 THRU 110, BLOCK 37, PALM BEACH FARMS COMPANY PLAT 3, PLAT BOOK 2, PAGE 45
REPLAT OF PART OF LOT 1, BLOCK 42, PALM BEACH FARMS COMPANY PLAT 13, PLAT BOOK 6, PAGE 99.

SHEET NO. 3 OF 7 SHEETS

SUBDIVISION # Sherbrooke Golf & Country Club
BOOK 69 PAGE 188
FLOOD ZONE B FLOOD MAP # 175A
QUAD # 49 ZONING RE
PUD NAME Sauno ZIP CODE 33467

TAZ = 740 & 741

SHERBROOKE GOLF & COUNTRY CLUB 69/188