BINK'S FOREST OF THE LANDINGS AT WELLINGTON P. U. D. PLAT 2

IN PARTS OF SECTIONS 6 AND 7, TOWNSHIP 44 SOUTH, RANGE 41 EAST
PALM BEACH COUNTY, FLORIDA
IN FOURTEEN SHEETS SHEET No. 13

SEE AND JENSON
ENGINEERS - ARCHITECTS - PLANNERS, INC.
APRIL 1989
SCALE IN FEET SCALE 1"=50'

174

STATE OF FLORIDA
COUNTY OF PALM BEACH
This plat was filed for record at ___ M. this ___ day of ___ 1993, and duly recorded in Plat Book No. ___ on Pages ___ and ___

Dorothy Wilken
Clerk Circuit Court

By: ___ D.C.

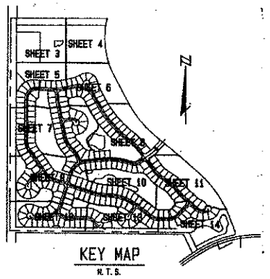

KEY MAP
N.T.S.

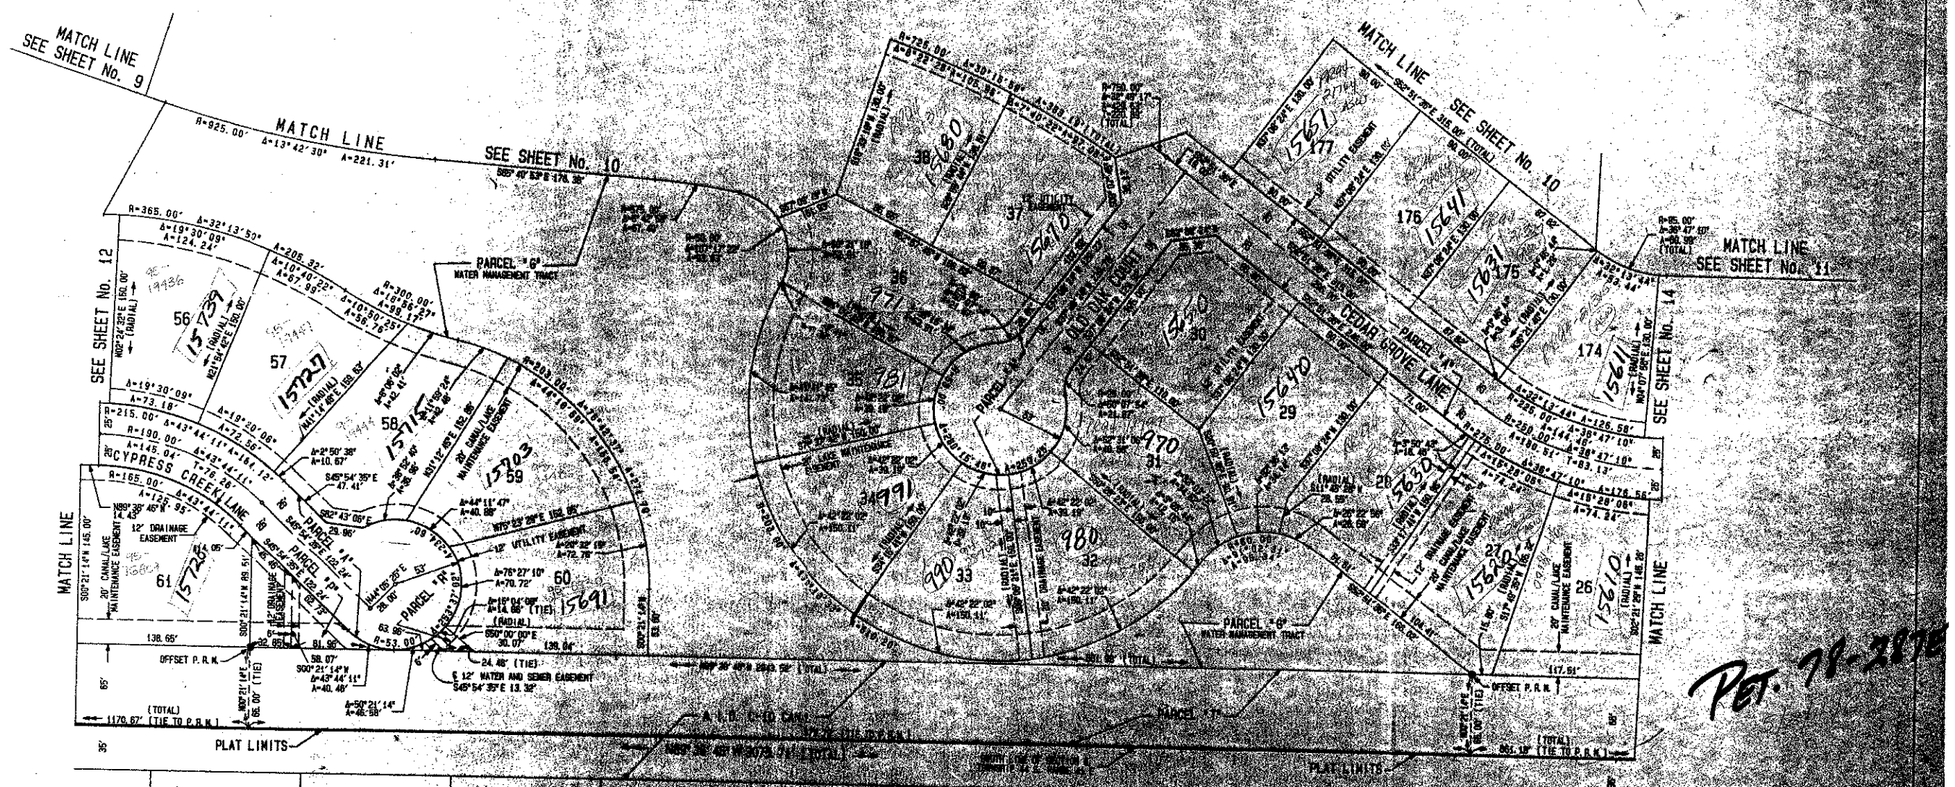

MEADOW WOOD OF THE LANDINGS
AT WELLINGTON P. U. D.
P. B. 39, PGS. 38 THRU 41

PET. 78-287E

0269-010
70/174

WATER MANAGEMENT TRACTS ARE THE PERPETUAL MAINTENANCE OBLIGATION OF FOURTH WELLINGTON, INC.

BINK'S FOREST OF THE LANDINGS AT WELLINGTON PLAT 2

TAZ = 727

BOOK 70
FLOOD ZONE B
QUAD # 77
SE
PUD NAME Wellington

PAGE 174
FLOOD MAP # 100B
ZONING RE
ZIP CODE 33414

D. W. LEI/CADD
D. W. LEI/CADD
J. H. D.