388-013

57

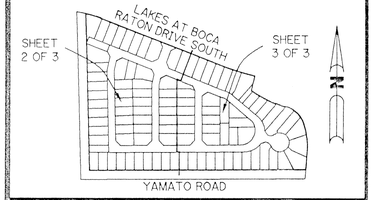

KEY MAP

N.T.S.

A PART OF LAKES AT BOCA RATON PHASE IV PLANNED UNIT DEVELOPMENT

LAKES AT BOCA RATON - PARCEL "E"

BEING A REPLAT OF ALL OF PARCEL "E" ACCORDING TO THE PLAT OF LAKES AT BOCA RATON-PHASE IV - P.U.D. AS RECORDED IN PLAT BOOK 62, PAGES 181 THROUGH 183, INCLUSIVE, OF THE PUBLIC RECORDS OF PALM BEACH COUNTY, FLORIDA. SECTION 1, TOWNSHIP 47 SOUTH, RANGE 41 EAST

SHEET 2 OF 3 JULY, 1993

N

0 8 20 40 80 120

SCALE: 1" = 40'

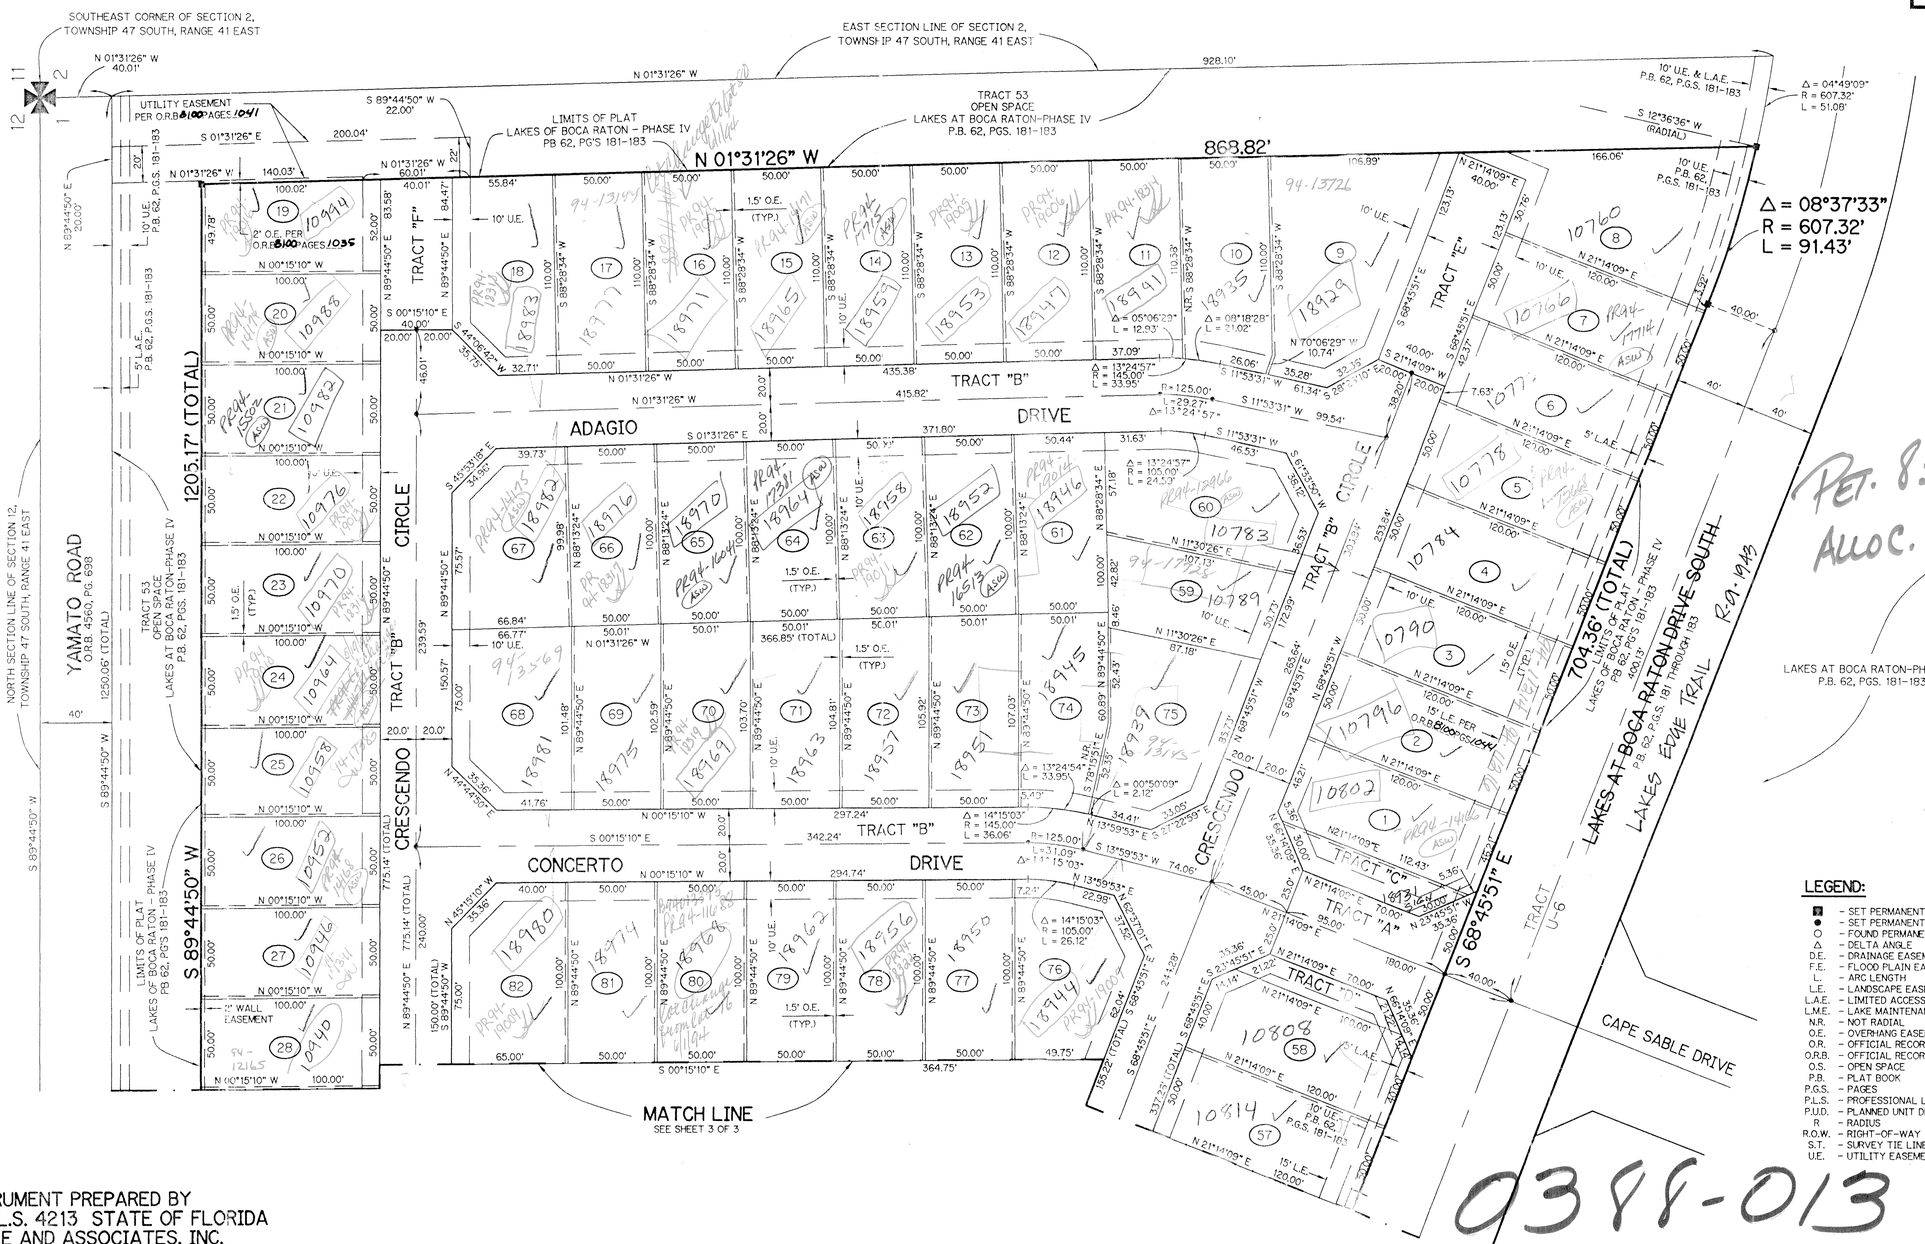

LEGEND:

- ■ – SET PERMANENT REFERENCE MONUMENT, P.L.S. #4213
- ● – SET PERMANENT CONTROL POINT, P.L.S. #4213
- O – FOUND PERMANENT CONTROL POINT, PLS #1141
- Δ – DELTA ANGLE
- D.E. – DRAINAGE EASEMENT
- F.E. – FLOOD PLAIN EASEMENT
- L. – ARC LENGTH
- L.E. – LANDSCAPE EASEMENT
- L.A.E. – LIMITED ACCESS EASEMENT
- L.M.E. – LAKE MAINTENANCE EASEMENT
- N.R. – NOT RADIAL
- O.E. – OVERHANG EASEMENT
- O.R. – OFFICIAL RECORD
- O.R.B. – OFFICIAL RECORD BOOK
- O.S. – OPEN SPACE
- P.B. – PLAT BOOK
- P.G.S. – PAGES
- P.L.S. – PROFESSIONAL LAND SURVEYOR
- P.U.D. – PLANNED UNIT DEVELOPMENT
- R – RADIUS
- R.O.W. – RIGHT-OF-WAY
- S.T. – SURVEY TIE LINE
- U.E. – UTILITY EASEMENT

THIS INSTRUMENT PREPARED BY
PERRY C. WHITE P.L.S. 4213 STATE OF FLORIDA
LAWSON, NOBLE AND ASSOCIATES, INC.
ENGINEERS PLANNERS SURVEYORS
WEST PALM BEACH, FLORIDA

PET. 83-121B
ALLOC. #0001

388-013 72/57

LAKES AT BOCA RATON-PARCEL "E"

TAZ 331

SUBDIVISION = PARCEL E
BOOK 72 PAGE 57
RECORD BOOK/PAGE 8003/1003
COUNTY = PALM BEACH STATE = FL
ZIP CODE = 33498
CITY = BOCA RATON
CB 83-121
FIELD BOOK Lakes at Boca Raton 3-3-94