560-005

95

ARBOR OAKS AT BOCA RATON

A PORTION OF RAINBERRY WEST BOCA P.U.D.

A REPLAT OF A PORTION OF TRACTS 40 THROUGH 44, BLOCK 78,
PALM BEACH FARMS COMPANY'S PLAT NO. 3
(PLAT BOOK 2, PAGES 45 – 52, PALM BEACH COUNTY RECORDS)
LYING IN SECTION 19, TOWNSHIP 47 SOUTH, RANGE 42 EAST
PALM BEACH COUNTY, FLORIDA

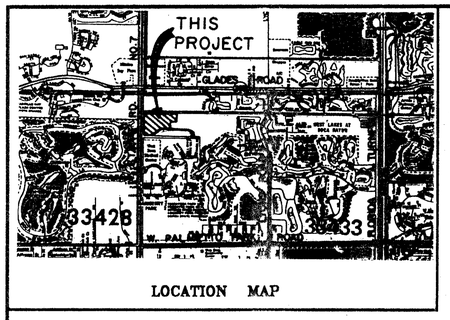

LOCATION MAP

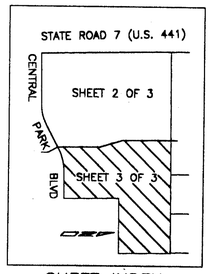

SHEET INDEX

STATE OF FLORIDA
COUNTY OF PALM BEACH ss

This Plat was filed for record at _____ M., this _____ day of _____, 199_ and duly recorded in Plat Book No. _____ on Pages _____ and _____.

DOROTHY H. WILKEN, CLERK

BY: _____ DC

THIS INSTRUMENT PREPARED BY:

MICHAEL D. ROSE, PLS

SDA SHAH DROTOS & ASSOCIATES | ENGINEERING SURVEYING PLANNING

4901 N.W. 17th Way • Suite 404 • Ft. Lauderdale, Fl. 33309
PH: 305-776-7604 • FAX: 305-776-7608

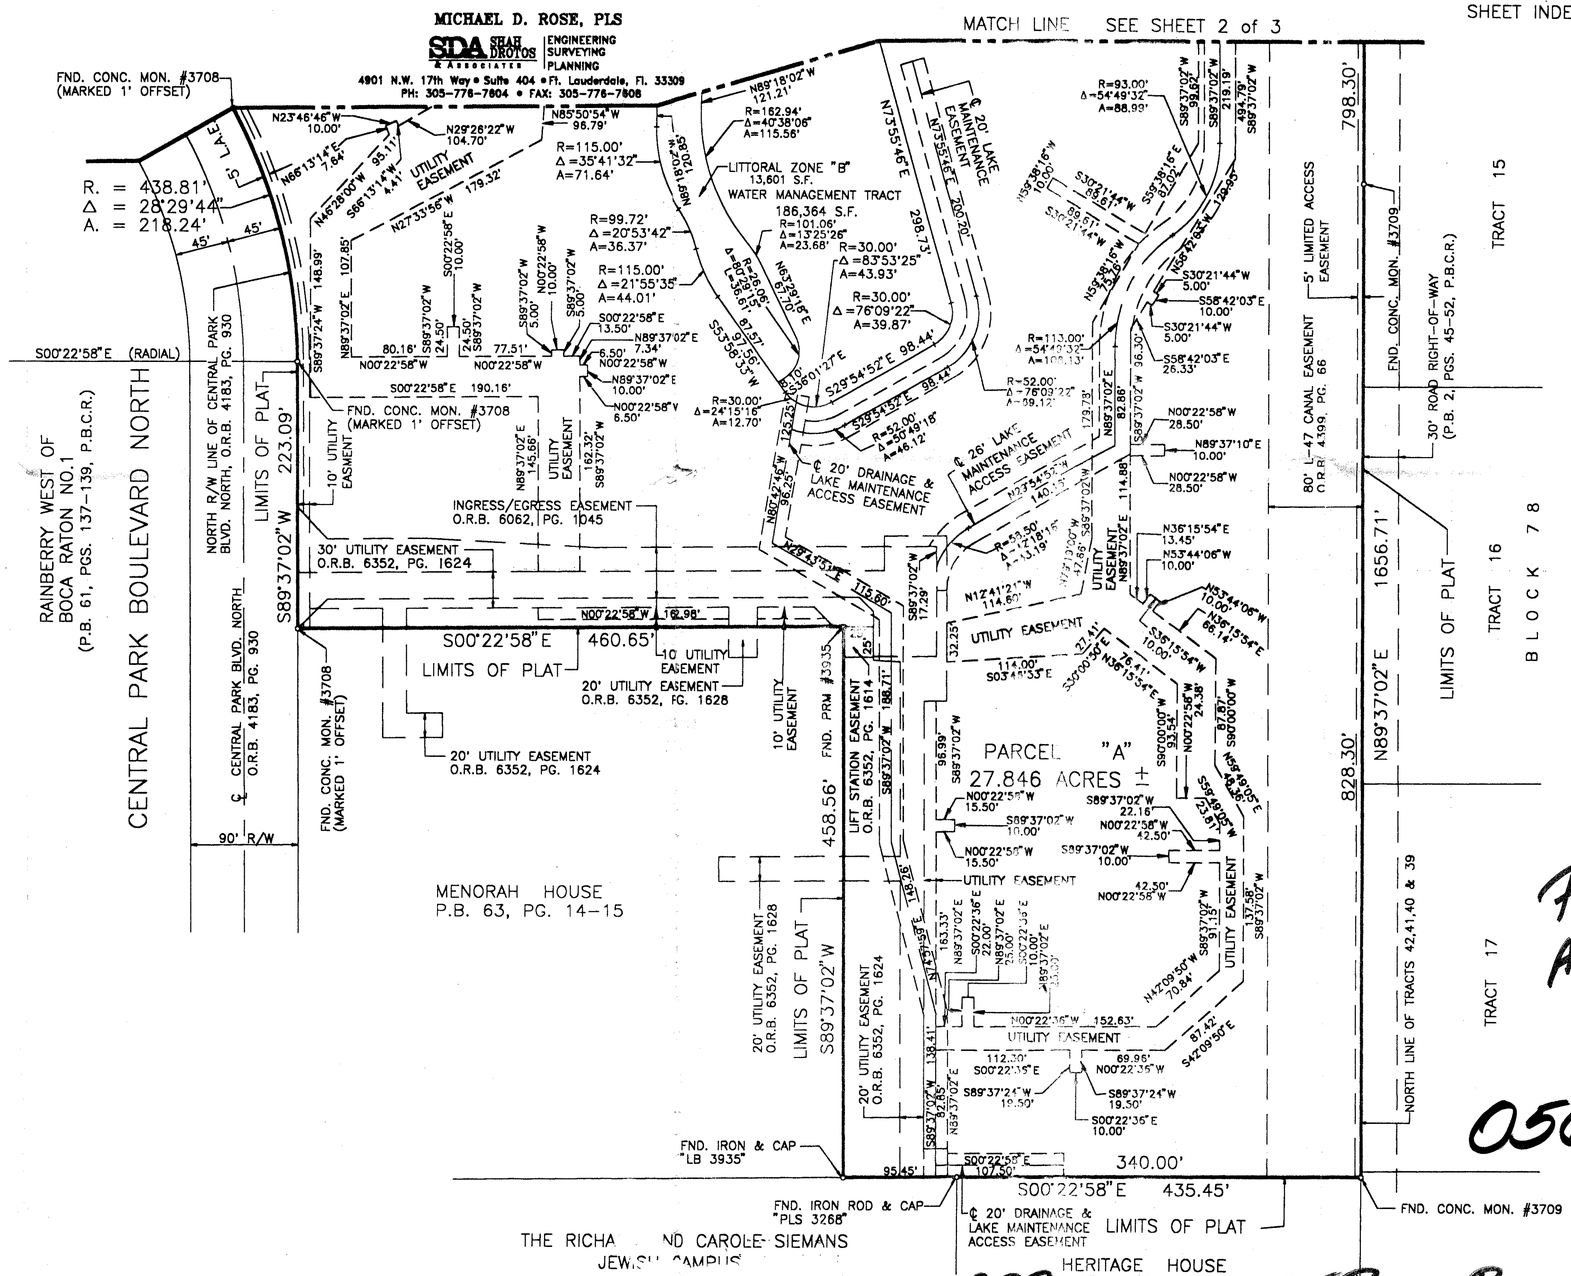

PET. 84-139B
ALLOC. #0001

0560-005

ARBOR OAKS AT BOCA RATON 72/95

SUBDIVISION ARBOR OAKS AT BOCA RATON
PLAT BOOK 72 PAGE 93
RECORD DATE 8-5-94
ZONING PRD
ZONING # 54
PREPARED BY MS
PROJ. NAME RAINBERRY WEST BOCA

72/883