SABAL LAKES PHASE THREE

BEING A REPLAT OF A PORTION OF SABAL LAKES PHASE TWO, AS REORDED IN PLAT BOOK 70 PAGES 176 AND 177 OF THE PUBLIC RECORDS OF PALM BEACH COUNTY, FLORIDA AND A PORTION OF THE NORTHEAST ONE-QUARTER OF SECTION 12, TOWNSHIP 46 SOUTH, RANGE 42 EAST, CITY OF DELRAY BEACH, PALM BEACH COUNTY, FLORIDA

SHEET 2 OF 3

PREPARED BY
DAVID P. LINDLEY
OF
CAULFIELD and WHEELER, INC.
CONSULTING ENGINEERS – PLANNERS – SURVEYORS
7301-A WEST PALMETTO PARK ROAD, SUITE 100A
BOCA RATON, FLORIDA 33433 – (407)392-1991
SEPTEMBER – 1993

181

STATE OF FLORIDA
COUNTY OF PALM BEACH
THIS PLAT WAS FILES FOR RECORD AT _____ M.
THIS_____DAY OF_____
A.D. 19__ AND DULY RECORDED IN PLAT BOOK _____ ON PAGES _____ AND _____.

DOROTHY H. WILKEN
CLERK CIRCUIT COURT
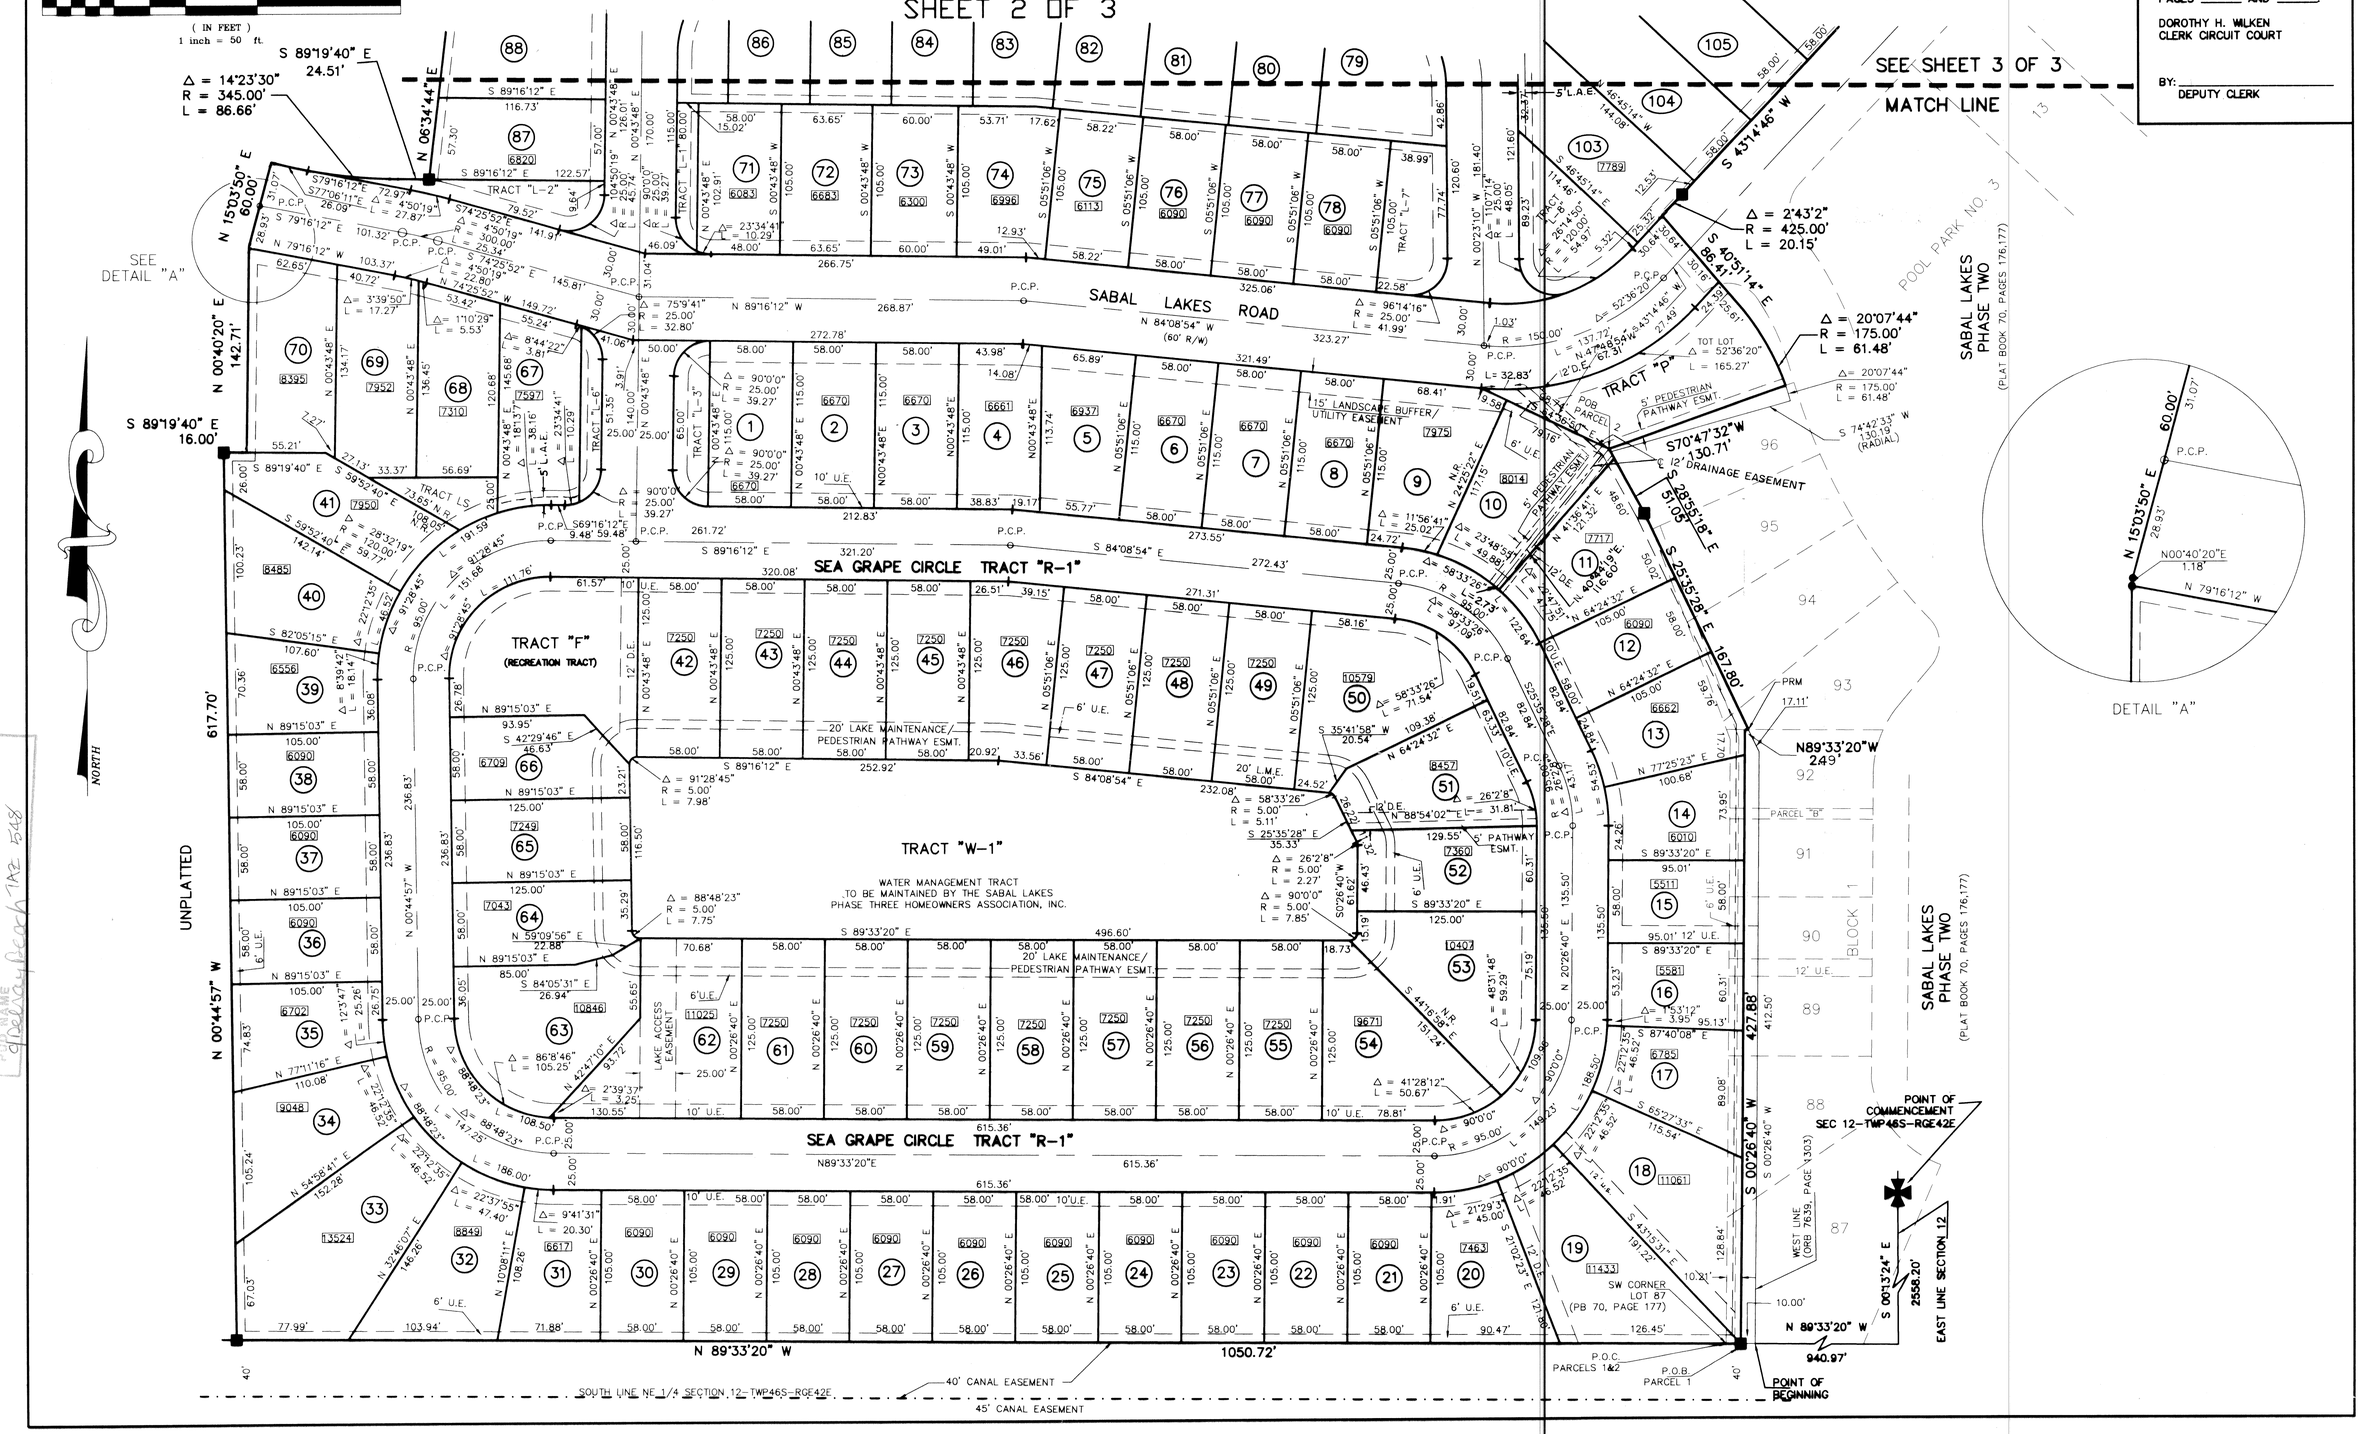
BY: _____
DEPUTY CLERK