A PART OF THE BAY WINDS PLANNED UNIT DEVELOPMENT

BOCA FALLS - PARCEL "O"

BEING A REPLAT OF ALL OF PARCEL "O" ACCORDING TO THE PLAT OF BOCA FALLS - PLAT ONE AS RECORDED IN PLAT BOOK 73, PAGES 124 THROUGH 131, INCLUSIVE, OF THE PUBLIC RECORDS OF PALM BEACH COUNTY, FLORIDA. LYING IN SECTION 22, TOWNSHIP 47 SOUTH, RANGE 41 EAST

SHEET 2 OF 2 OCTOBER, 1994

29

PET. 80-47B
ALLOC. #0001 (PARKS, SCHOOLS & ROADS)
5/3/3/M
ROADS - $1139.00 PER UNIT

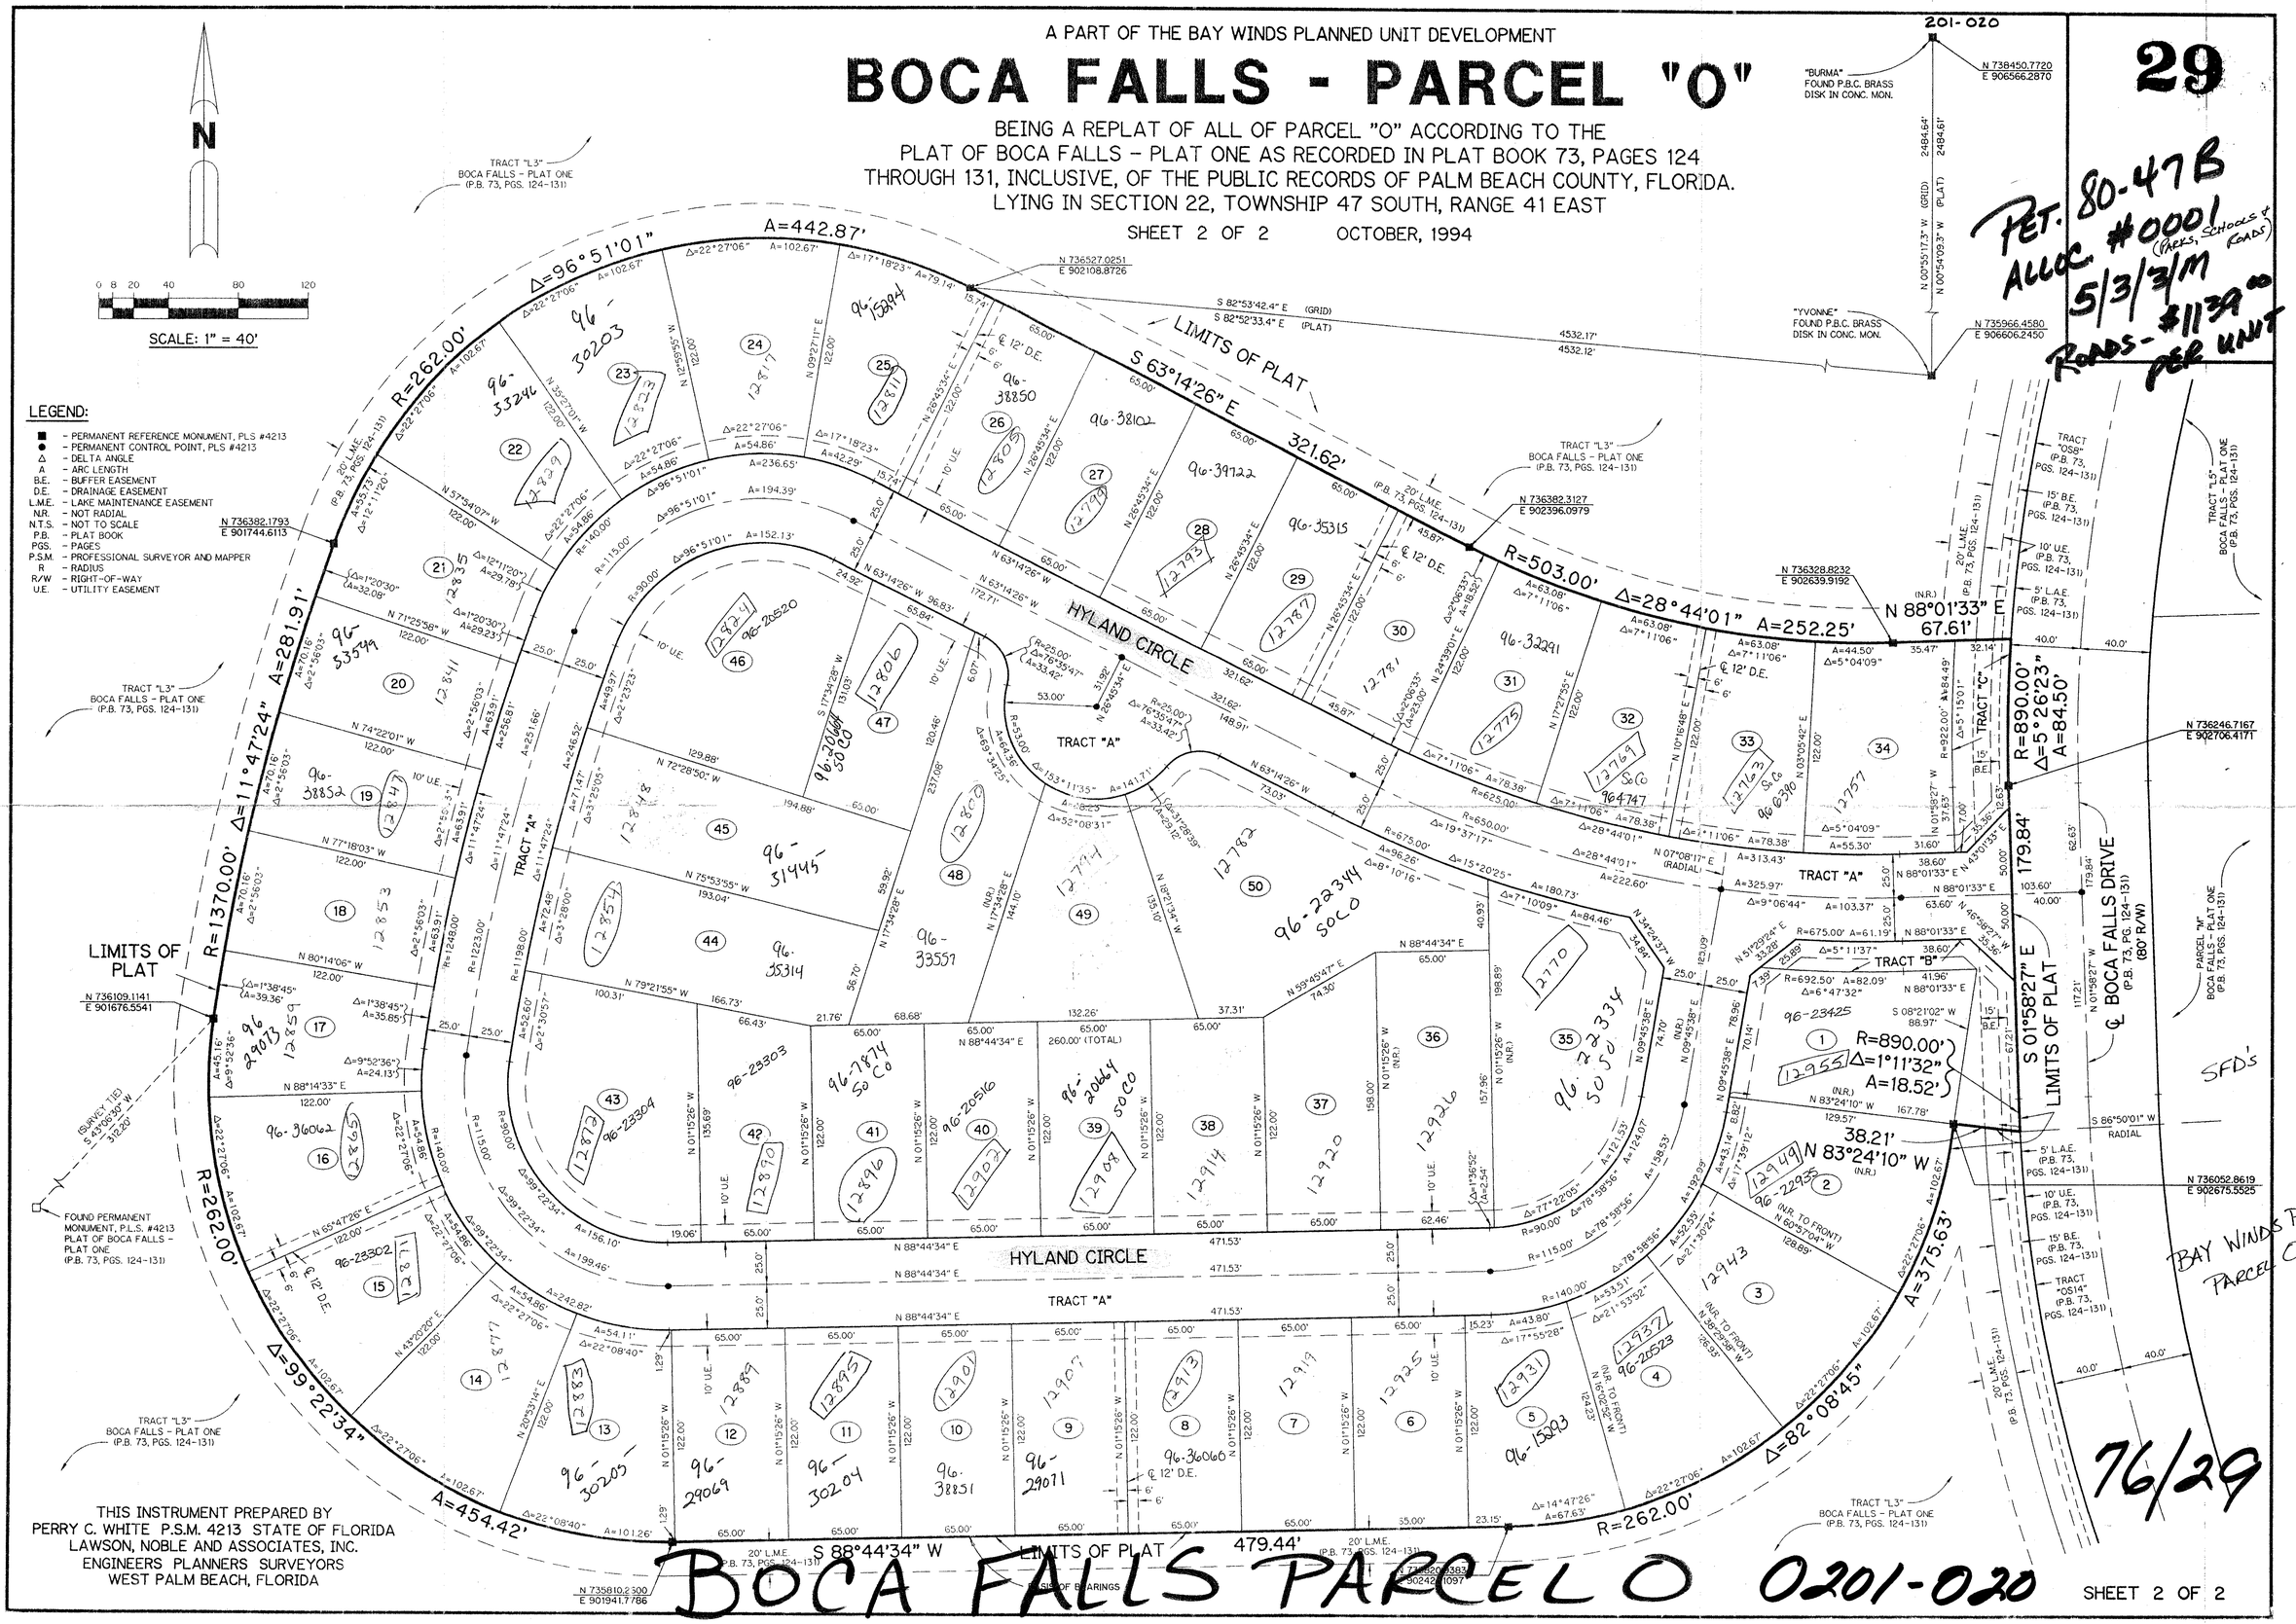

THIS INSTRUMENT PREPARED BY
PERRY C. WHITE P.S.M. 4213 STATE OF FLORIDA
LAWSON, NOBLE AND ASSOCIATES, INC.
ENGINEERS PLANNERS SURVEYORS
WEST PALM BEACH, FLORIDA

BOCA FALLS PARCEL O 0201-020

76/29

SHEET 2 OF 2

SUBDIVISION # BOCA FALLS-PARCEL "O"
BOOK 76 PAGE 29
FLOOD ZONE A0-1 FLOOD MAP # 100 B
QUAD # 69 ZONING RT
SE 80-47 ZIP CODE 33428
PUD NAME A PART OF THE BAY WINDS PLANNED UNIT DEVELOPMENT

TA2-778