0614-011

84

CORAL LAKES VIII, A P.U.D.

A REPLAT OF A PORTION OF TRACT B AND ALL OF TRACT F OF THE PLAT OF CORAL LAKES,
AS RECORDED IN PLAT BOOK 67, PAGES 197 THROUGH 198 INCLUSIVE OF THE PUBLIC RECORDS OF PALM BEACH COUNTY FLORIDA
ALL IN SECTION 2, TOWNSHIP 46 SOUTH, RANGE 42 EAST, PALM BEACH COUNTY, FLORIDA

THIS INSTRUMENT PREPARED BY JAMES E. PARK, P.L.S.
WILLIAMS, HATFIELD & STONER, INC. - ENGINEERS PLANNERS SURVEYORS
1901 SOUTH CONGRESS AVENUE, SUITE 150, BOYNTON BEACH, FLORIDA 33426

SHEET 4 OF 4

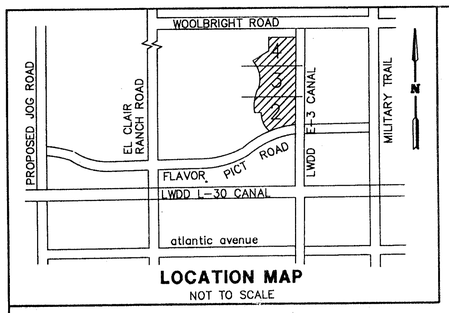

LOCATION MAP
NOT TO SCALE

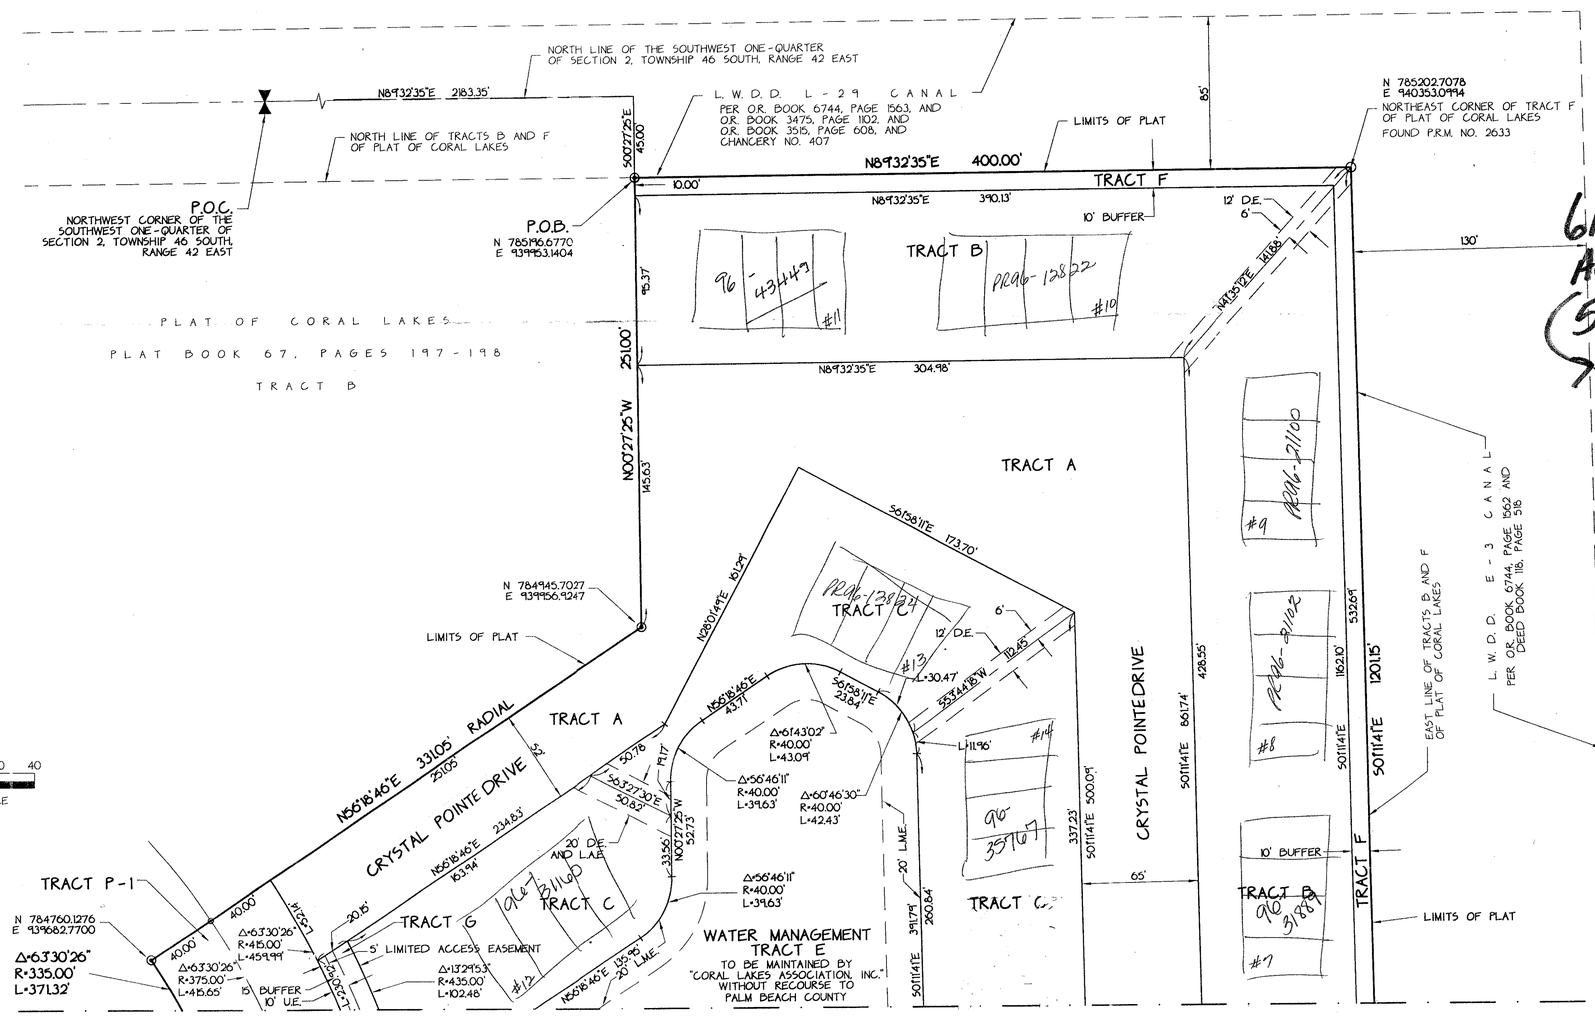

614-013
ALLOC. #0001 (all used)
(5/3/K)
+ NO SCHOOLS
PER V. BAKER
MEMO

VILLA DEL REY PUD
CORAL LAKES
PARCEL 10

SUBDIVISION Coral Lakes VIII
BOOK 76 PAGE 84
FLOOD ZONE B FLOOD MAP #2058
QUAD # 36 ZONING AR
SE ZIP CODE 33484
PUD NAME SAME

TA2-4 56

CORAL LAKES VIII A PUD 0614-011 76/84