0332-~~123~~

193

Hunter's Chase of Palm Beach Polo and Country Club Section 2, Wellington P.U.D.

BEING A REPLAT OF LOTS 9 THROUGH 50, HUNTER'S CHASE OF PALM BEACH POLO & COUNTRY CLUB WELLINGTON P.U.D., AS RECORDED IN PLAT BOOK 65, PAGE 165, PUBLIC RECORDS OF PALM BEACH COUNTY, FLORIDA, LYING IN SECTION 15, TOWNSHIP 44 SOUTH, RANGE 41 EAST, VILLAGE OF WELLINGTON, PALM BEACH COUNTY, FLORIDA.

JANUARY, 1996

SHEET 3 OF 3

Pet. 86.32
5/2/4/G

POINT	NORTHING	EASTING	POINT	NORTHING	EASTING
A	841158.72	902310.46	K	842412.26	903347.79
B	841391.08	902631.24	L	842174.86	904286.37
C	841816.79	903096.24	M	842196.61	903990.34
D	841781.32	903282.86	N	842224.57	903800.95
E	841945.69	903443.49	O	842170.85	903541.74
F	841971.97	903611.68	P	842139.71	903483.52
G	842053.17	903900.64	Q	842018.08	903209.18
H	841991.06	904356.43	R	841930.69	903013.61
I	842167.42	904346.86	S	841647.65	902696.24
J	842391.00	904936.60	T	841268.33	902224.16

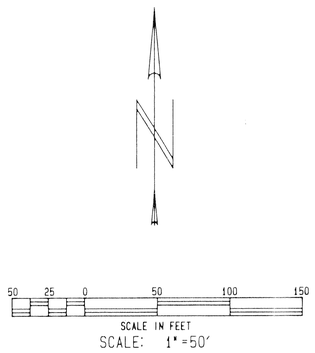

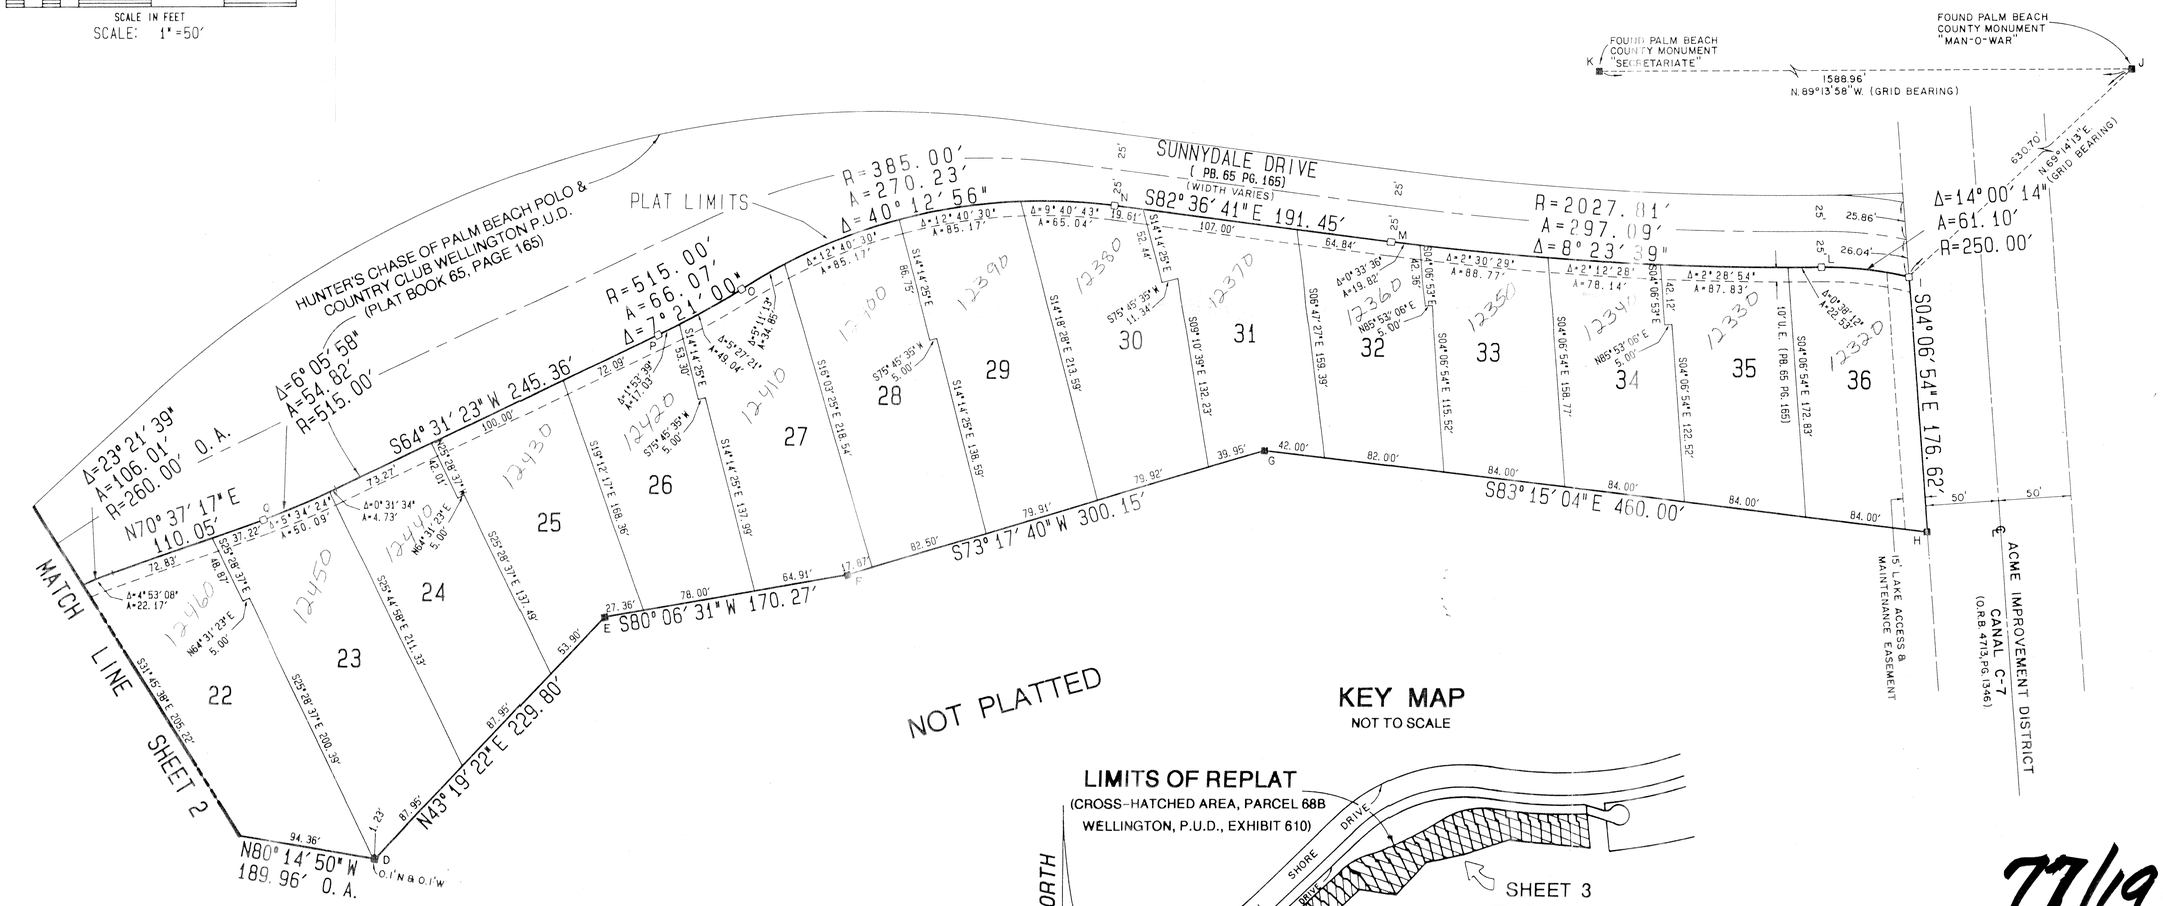

KEY MAP

NOT TO SCALE

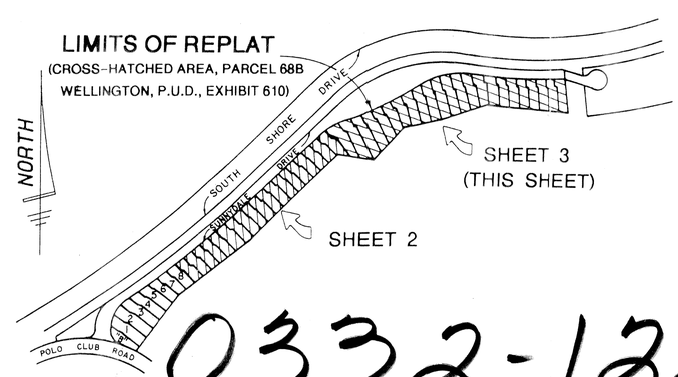

SHEET INDEX

Sheet No. 1	Cover Page
Sheet No. 2	Lots 9 through 21
Sheet No. 3	Lots 22 through 36

77/193

0332-122

Hunter's Chase of Palm Beach Polo and Country Club Section 2, Wellington P.U.D.

WALLACE SURVEYING CORPORATION
501 NORTHPOINT PARKWAY, SUITE 117 WEST PALM BEACH, FLORIDA 33407 • (561) 640-4551

FIELD	JOB NO 95-1228	F.B.	PG
OFFICE M.B. / R.C.	DATE JAN., 1996	DWG NO 95-1228-1	
CK'D	REF	SHEET 3 OF 3	