# RIVERWALK - TOWN CENTER

178

A PARCEL OF LAND LYING IN
SECTION 21, TOWNSHIP 43 SOUTH, RANGE 42 EAST,
CITY OF WEST PALM BEACH, PALM BEACH COUNTY, FLORIDA.

SHEET 2 OF 2 OCTOBER, 1996

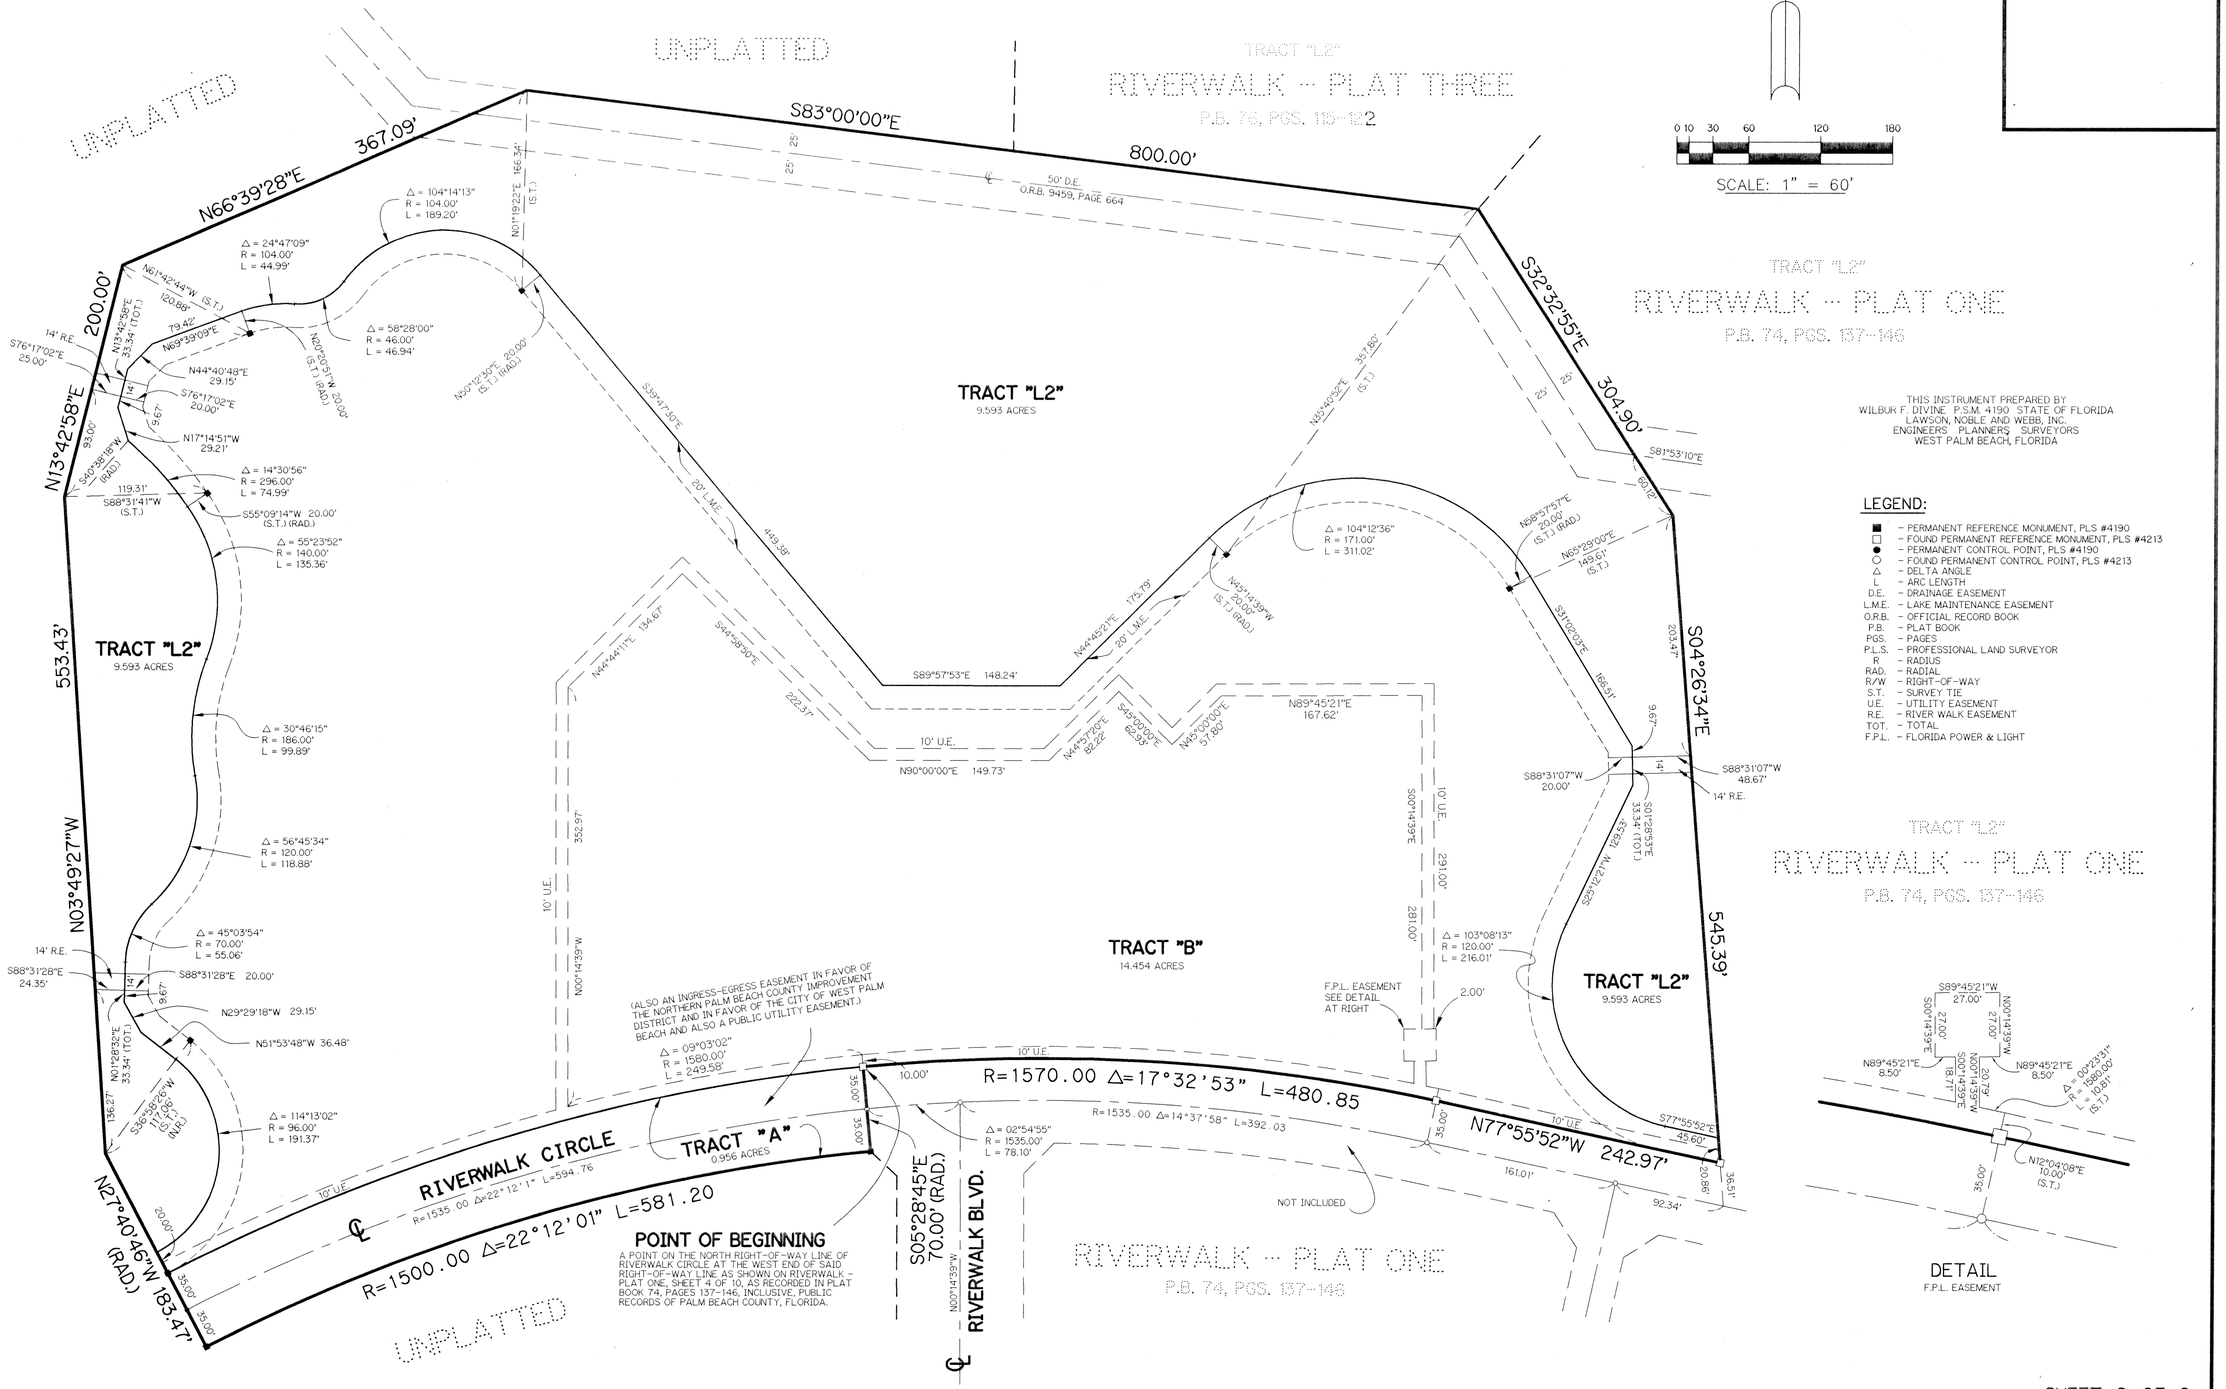


THIS INSTRUMENT PREPARED BY
WILBUR F. DIVINE, P.S.M. 4190 STATE OF FLORIDA
LAWSON, NOBLE AND WEBB, INC.
ENGINEERS, PLANNERS, SURVEYORS
WEST PALM BEACH, FLORIDA

LEGEND:

- ■ - PERMANENT REFERENCE MONUMENT, PLS #4190
- □ - FOUND PERMANENT REFERENCE MONUMENT, PLS #4213
- ● - PERMANENT CONTROL POINT, PLS #4190
- ○ - FOUND PERMANENT CONTROL POINT, PLS #4213
- Δ - DELTA ANGLE
- L - ARC LENGTH
- D.E. - DRAINAGE EASEMENT
- L.M.E. - LAKE MAINTENANCE EASEMENT
- O.R.B. - OFFICIAL RECORD BOOK
- P.B. - PLAT BOOK
- PGS. - PAGES
- P.L.S. - PROFESSIONAL LAND SURVEYOR
- R - RADIUS
- RAD. - RADIAL
- R/W - RIGHT-OF-WAY
- S.T. - SURVEY TIE
- U.E. - UTILITY EASEMENT
- R.E. - RIVER WALK EASEMENT
- TOT. - TOTAL
- F.P.L. - FLORIDA POWER & LIGHT

(LNW/95-118)

SHEET 2 OF 2

TA Z-810

SUBDIVISION # RiverWalk Town Center
BOOK 78 PAGE 178
FLOOD ZONE
FLOOD MAP #
QUAD #
ZONING
SE
ZIP CODE
PUD NAME City of West Palm Beach