BRIDGE CENTER PLAT

BEING A REPLAT OF LOT 11, ARTHUR M. AND EMMA D. SMITH SUBDIVISION, AS RECORDED IN PLAT BOOK 22, PAGE 57, AND A PORTION OF SECTION 5, TOWNSHIP 42 SOUTH, RANGE 43 EAST, CITY OF PALM BEACH GARDENS, PALM BEACH COUNTY, FLORIDA

OCTOBER 1998

184

SHEET 2 OF 2

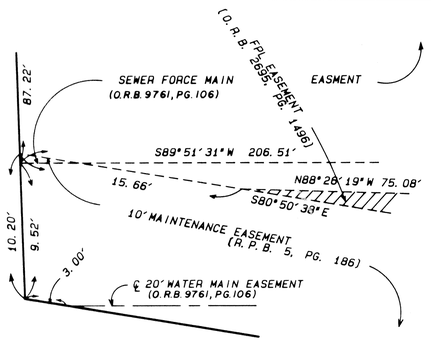

DETAIL

NOT TO SCALE

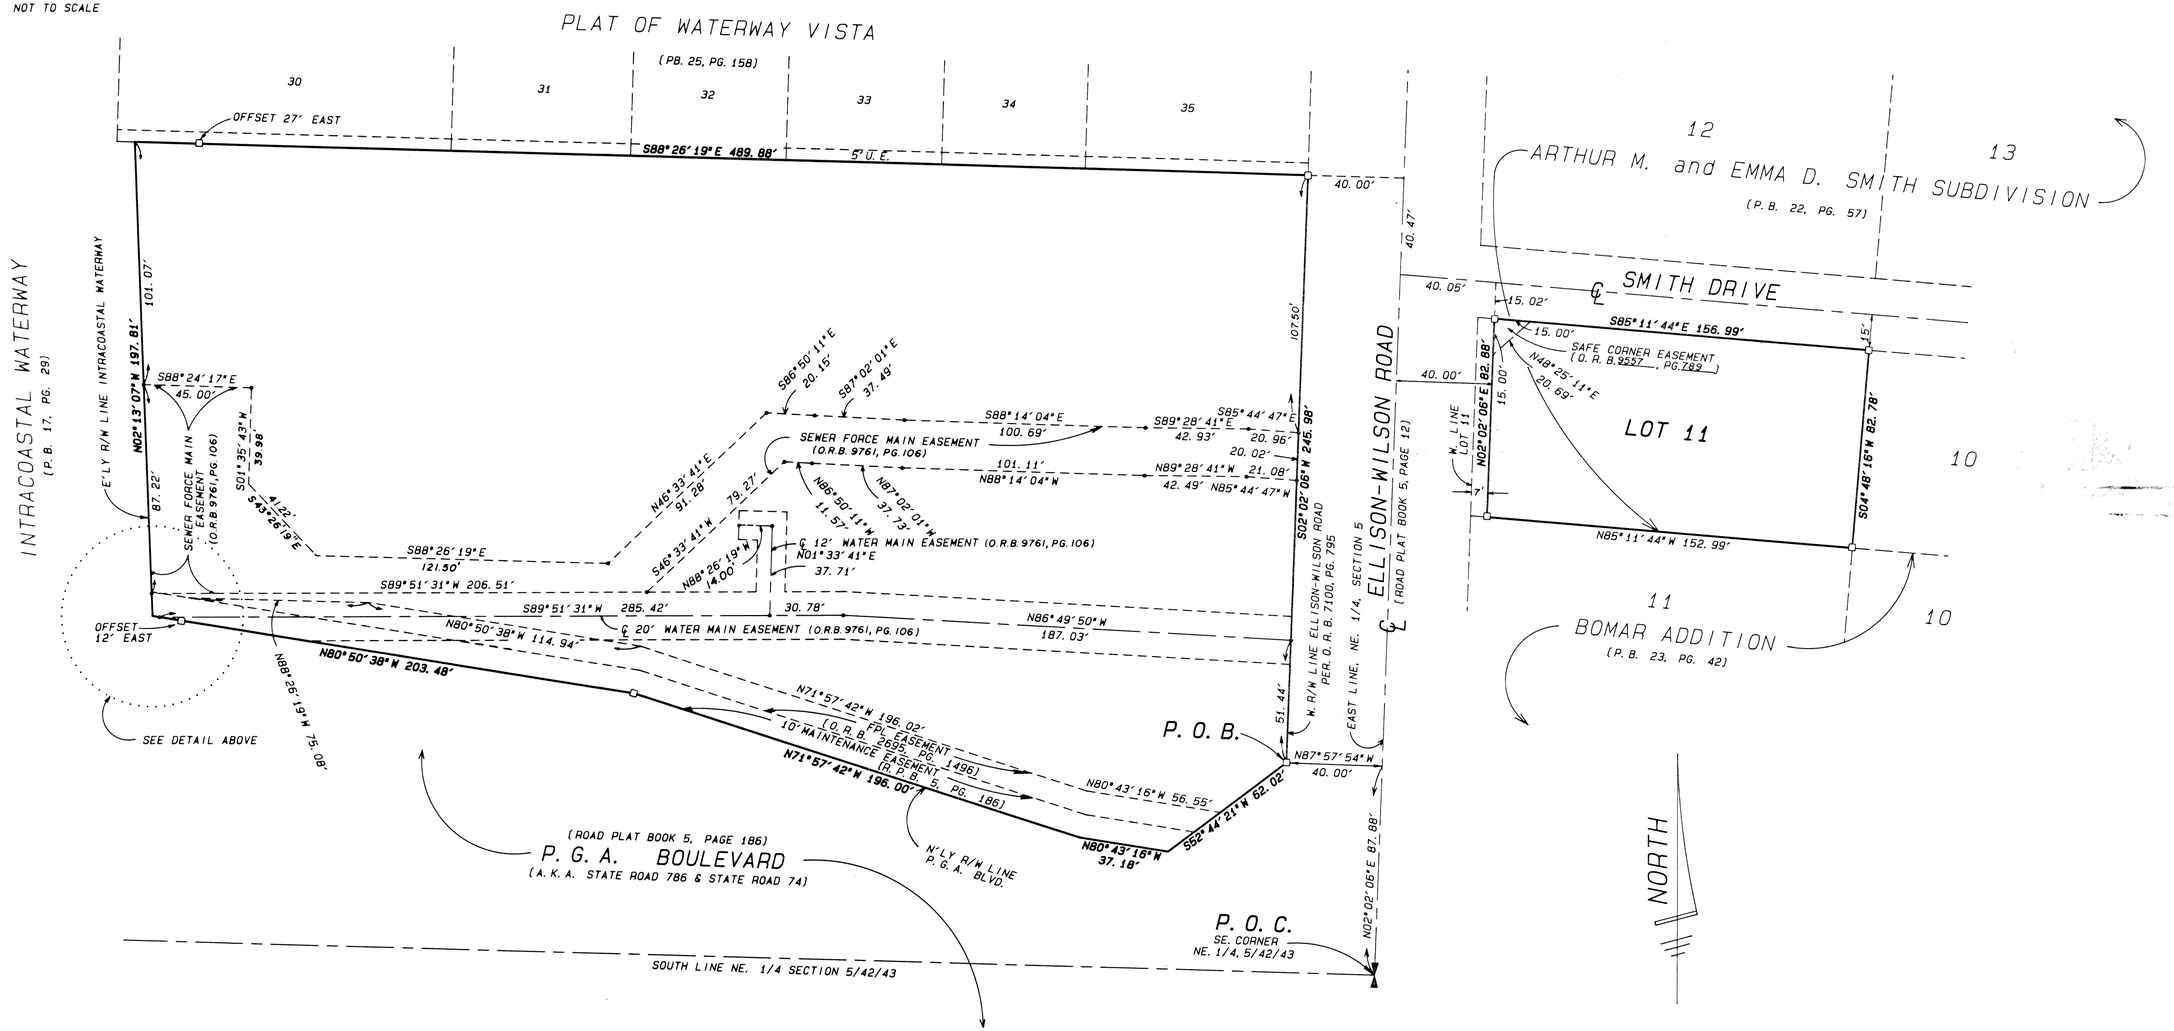

30 20 10 0 30 60 90

SCALE IN FEET

SCALE: 1"=30'

SUBDIVISION Bridgecenter Plat
BOOK 83 PAGE 184
FLOOD ZONE — FLOOD MAP # —
QUAD # — ZONING —
SEC. — ZIP CODE —
TAX 80
PUD NAME City of Palm Beach Gardens

BRIDGE CENTER PLAT

WALLACE SURVEYING CORPORATION
801 NORTHPOINT PARKWAY, SUITE 117, WEST PALM BEACH, FLORIDA 33407 - 561/640-4991

FIELD	JOB NO. 89-1561"E"	F.B. PG.
OFFICE R.C.	DATE OCT, 1998	DWG NO. 89-1561-1
C'K'D	REF.	SHEET 2 OF 2