THE INN AT POLO COMMERCIAL DEVELOPMENT

LYING IN SECTIONS 10, 14 AND 15, TOWNSHIP 44 SOUTH, RANGE 41 EAST,
VILLAGE OF WELLINGTON, PALM BEACH COUNTY, FLORIDA.

SHEET 4 OF 5

STATE OF FLORIDA
COUNTY OF PALM BEACH
THIS PLAT WAS FILED FOR RECORD AT _____
_____M., THE_____ DAY OF _____ 2000
AND DULY RECORDED IN PLAT BOOK NO _____
ON PAGE _____
DOROTHY H. WILKEN, CLERK OF THE CIRCUIT COURT
BY _____ D.C.

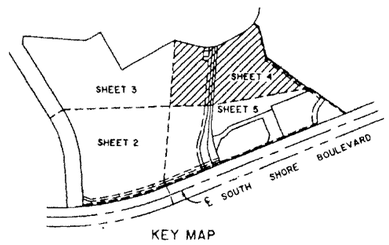

NOT PLATTED

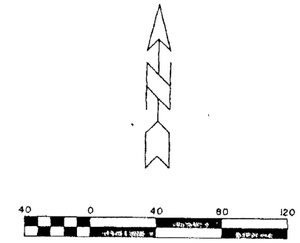

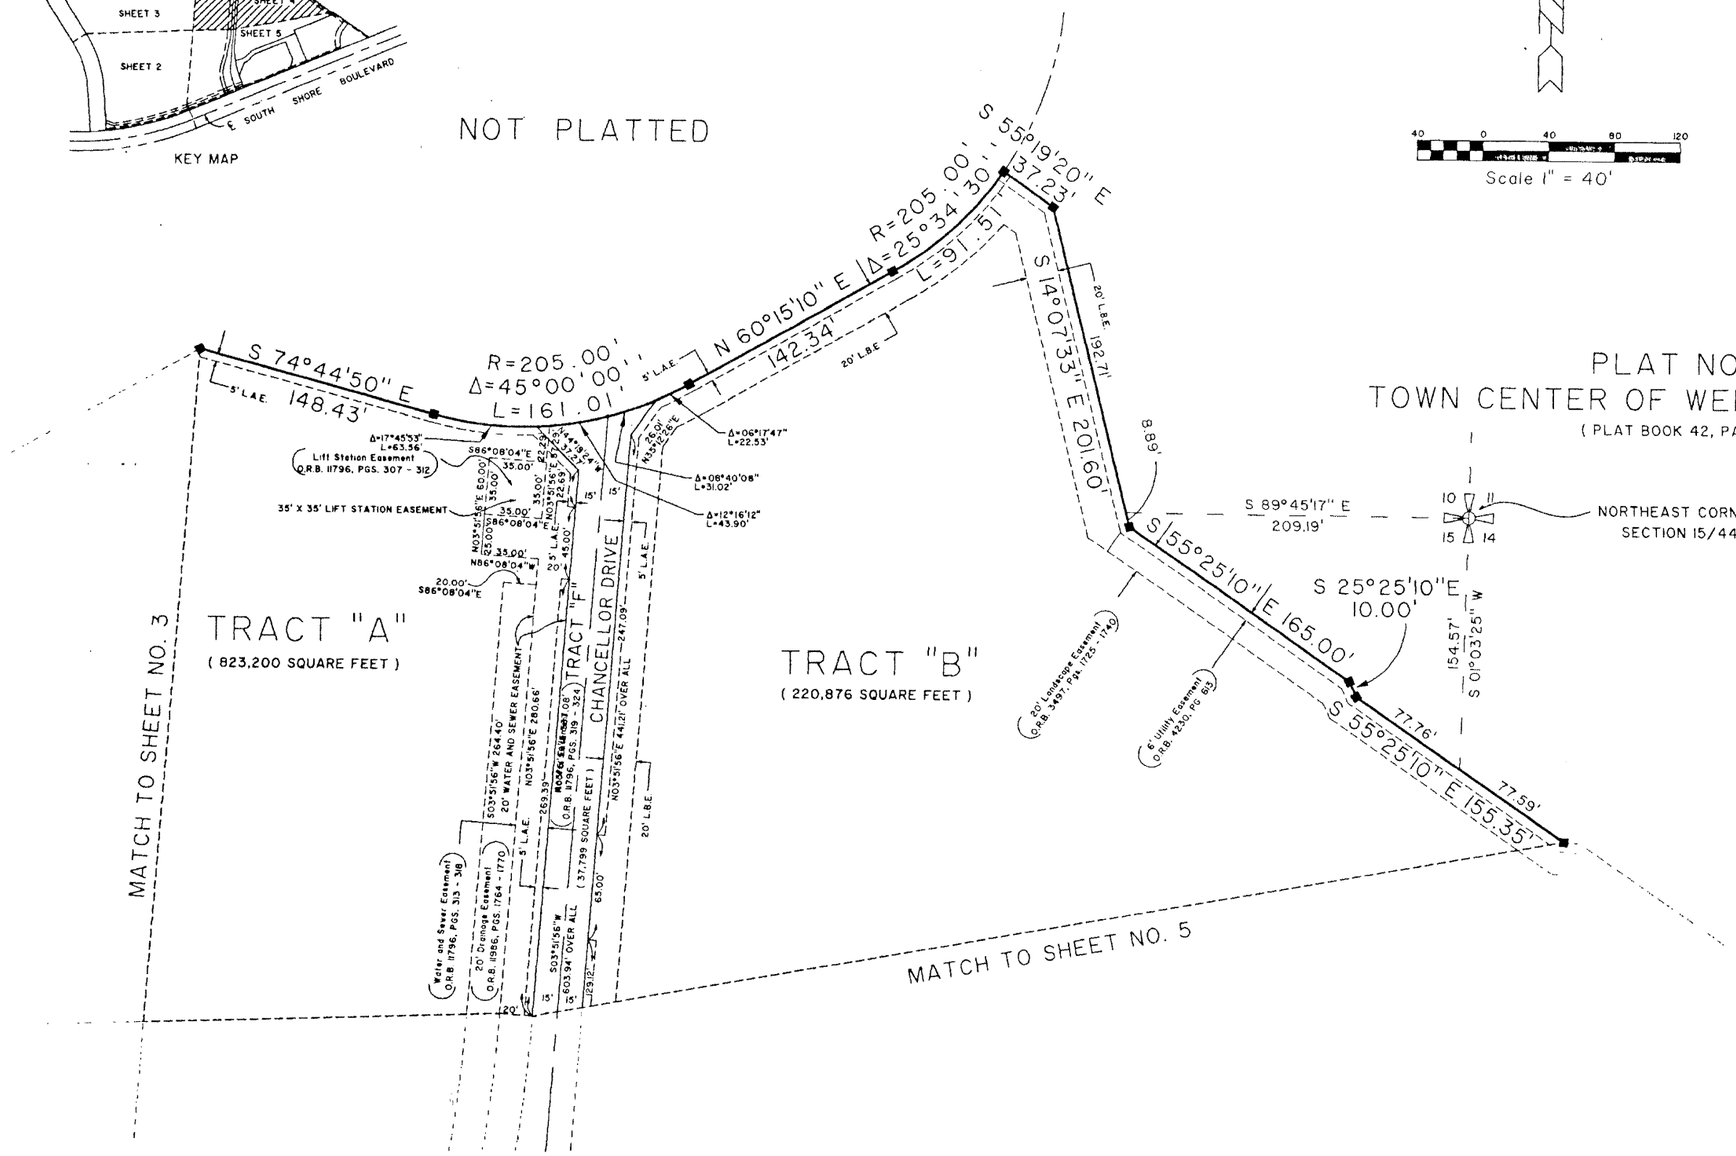

Landmark Surveying & Mapping Inc.
1850 Forest Hill Boulevard
Ph (561) 433-5405 Suite 100 W.P.B. Florida

THE INN AT POLO
COMMERCIAL DEVELOPMENT