PLAT NO. 20
CITY OF ATLANTIS, FLORIDA

BEING A REPLAT OF A PORTION OF TRACTS 10 AND 16 OF THE SUBDIVISION OF THE SOUTHEAST QUARTER OF SECTION 36, TOWNSHIP 44 SOUTH, RANGE 42 EAST AS RECORDED IN PLAT BOOK 3, PAGE 10, PUBLIC RECORDS, PALM BEACH COUNTY, FLORIDA AND A PORTION OF THE SOUTHWEST QUARTER OF SECTION 31, TOWNSHIP 44 SOUTH, RANGE 43 EAST CITY OF ATLANTIS, PALM BEACH COUNTY, FLORIDA

MAY 2002 SHEET 2 OF 3

EWING AND SHIRLEY, INC.
SURVEYORS AND MAPPERS
CERTIFICATE OF AUTHORIZATION NO. 3752
6295 LAKE WORTH ROAD • SUITE 13
LAKE WORTH • FLORIDA • 33463
TELE: (561)968-0421 • FAX: (561)968-0478

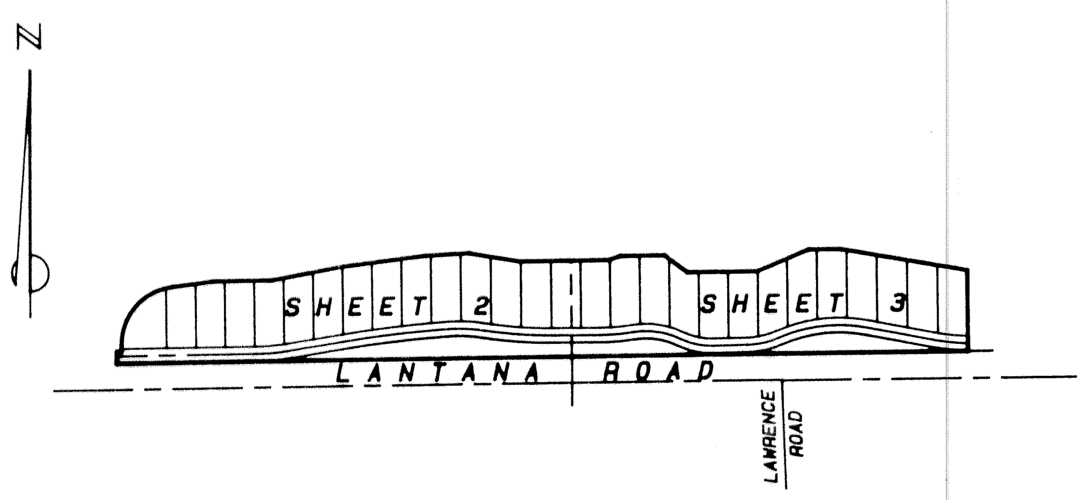

KEY MAP
NOT TO SCALE

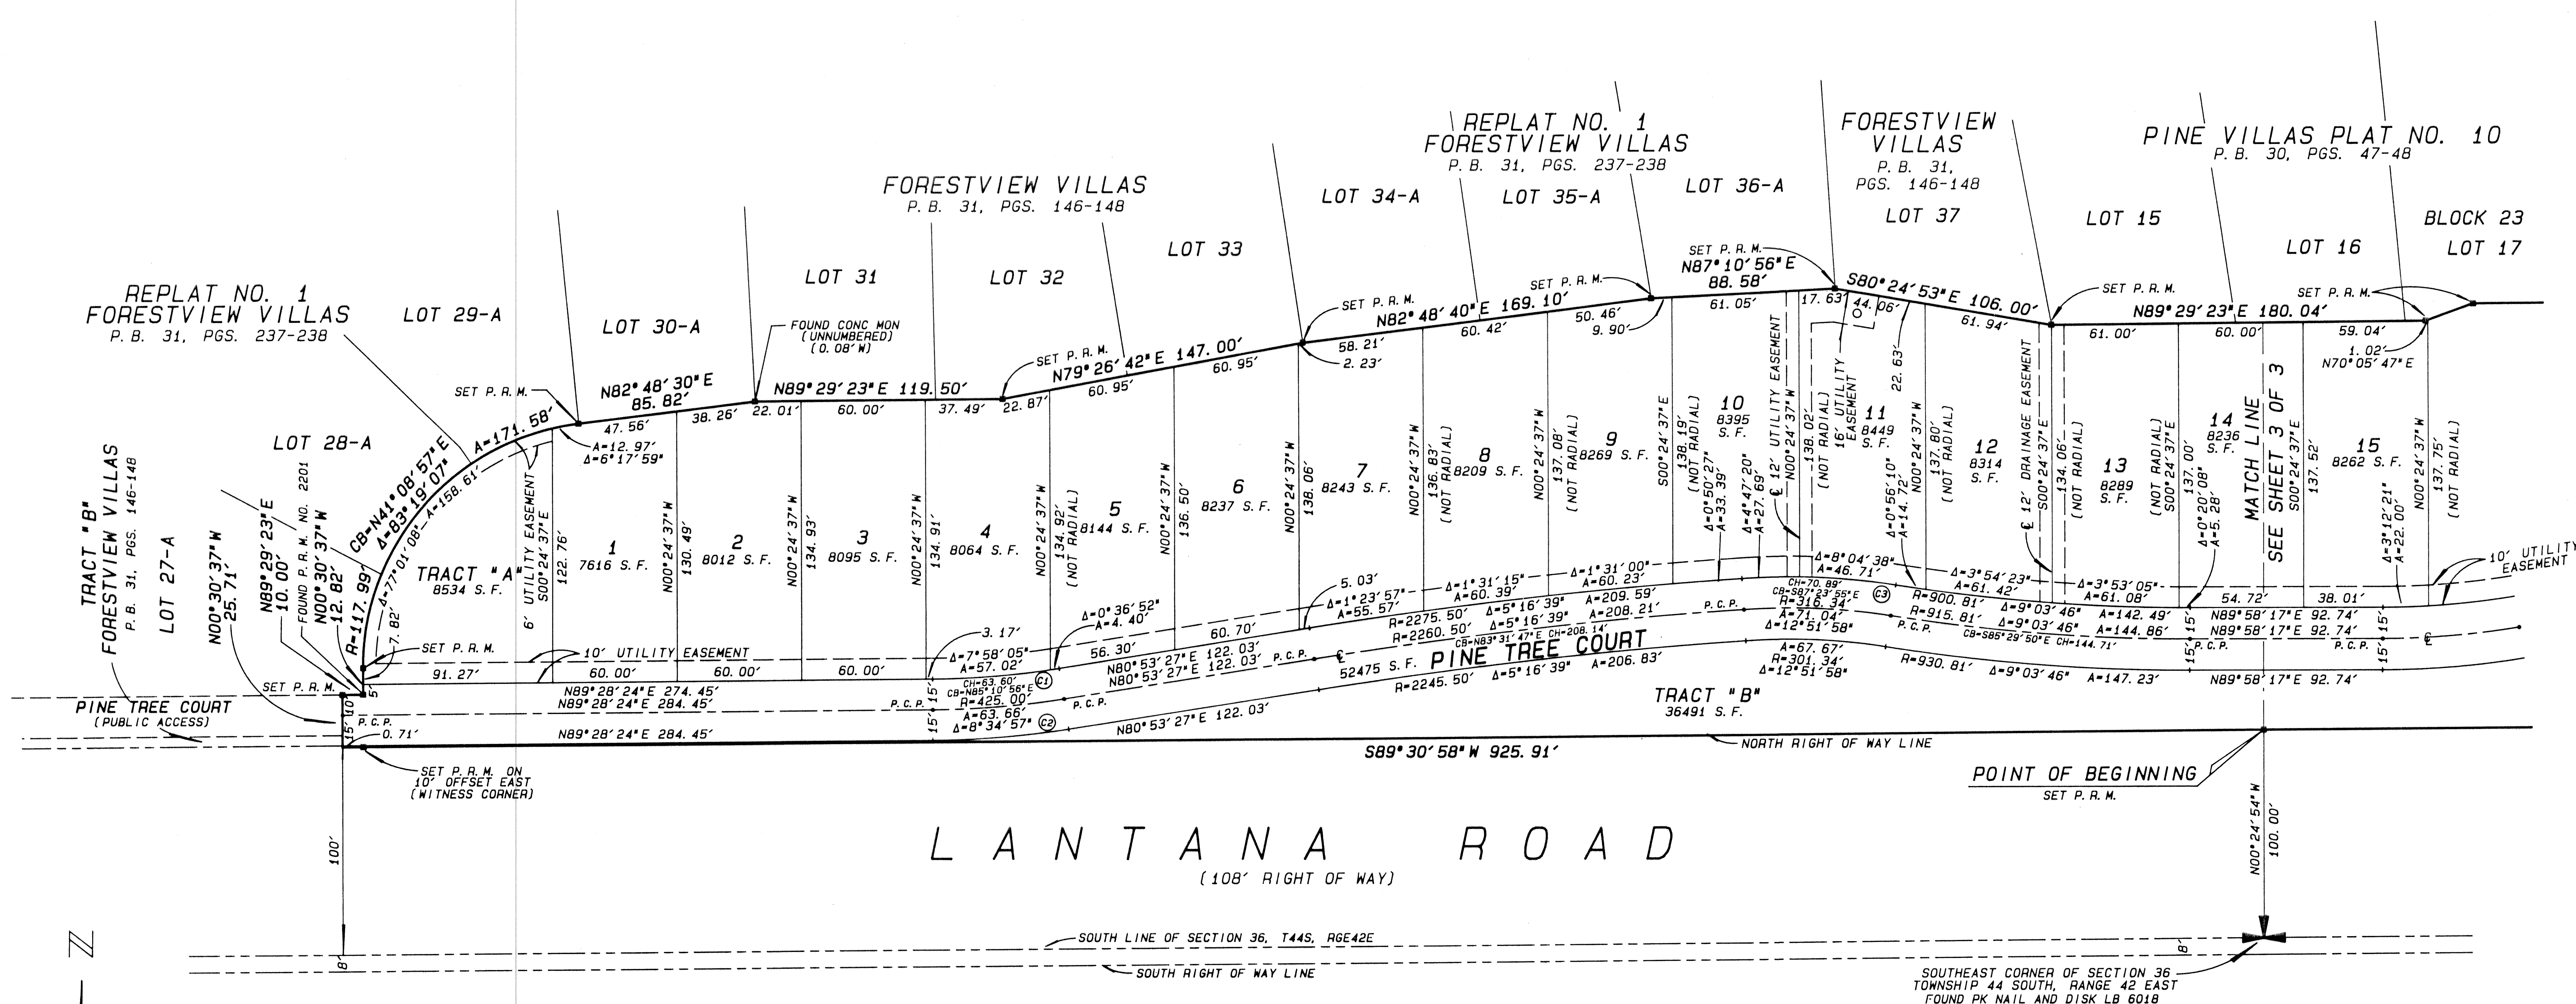

LEGEND

A	DENOTES ARC
CB	DENOTES CHORD BEARING
CH	DENOTES CHORD LENGTH
CONC MON	DENOTES CONCRETE MONUMENT
NO.	DENOTES NUMBER
O. R. B.	DENOTES OFFICIAL RECORD BOOK
P. B.	DENOTES PLAT BOOK
PG(S).	DENOTES PAGE(S)
P. C. P.	DENOTES PERMANENT CONTROL POINT
P. R. M.	DENOTES PERMANENT REFERENCE MONUMENT
R	DENOTES RADIUS
RGE	DENOTES RANGE
T	DENOTES TOWNSHIP
Δ	DENOTES CENTRAL ANGLE
℄	DENOTES CENTERLINE
S. F.	DENOTES SQUARE FEET

0 20 40 80 120 160 200
GRAPHIC SCALE 1" = 40′

CURVE TABLE

NUMBER	CENTRAL ANGLE	RADIUS	ARC
C1	8° 34′ 57"	410. 00′	61. 42′
C2	8° 34′ 57"	440. 00′	65. 91′
C3	12° 51′ 58"	331. 34′	74. 40′
C4	9° 15′ 11"	393. 14′	63. 49′
C5	26° 53′ 01"	130. 53′	61. 25′
C6	26° 53′ 01"	160. 53′	75. 32′
C7	22° 50′ 13"	153. 64′	61. 24′
C8	22° 50′ 13"	183. 64′	73. 20′
C9	8° 43′ 24"	470. 42′	71. 62′
C10	8° 52′ 22"	500. 42′	77. 49′

THIS INSTRUMENT WAS PREPARED BY KENT W. EWING, JR.
IN THE OFFICE OF EWING AND SHIRLEY, INC.
6295 LAKE WORTH ROAD, SUITE 13
LAKE WORTH, FLORIDA 33463